


© James Darwent Architecture. To be read in conjunction with the specification and all relevant drawings. Contractor to check all dimensions on site and inform architect in writing of any inaccuracies to drawings. Do not scale from this drawing. All noted dimensions in MM unless stated otherwise. To be read in conjunction with all other architects and engineers drawings

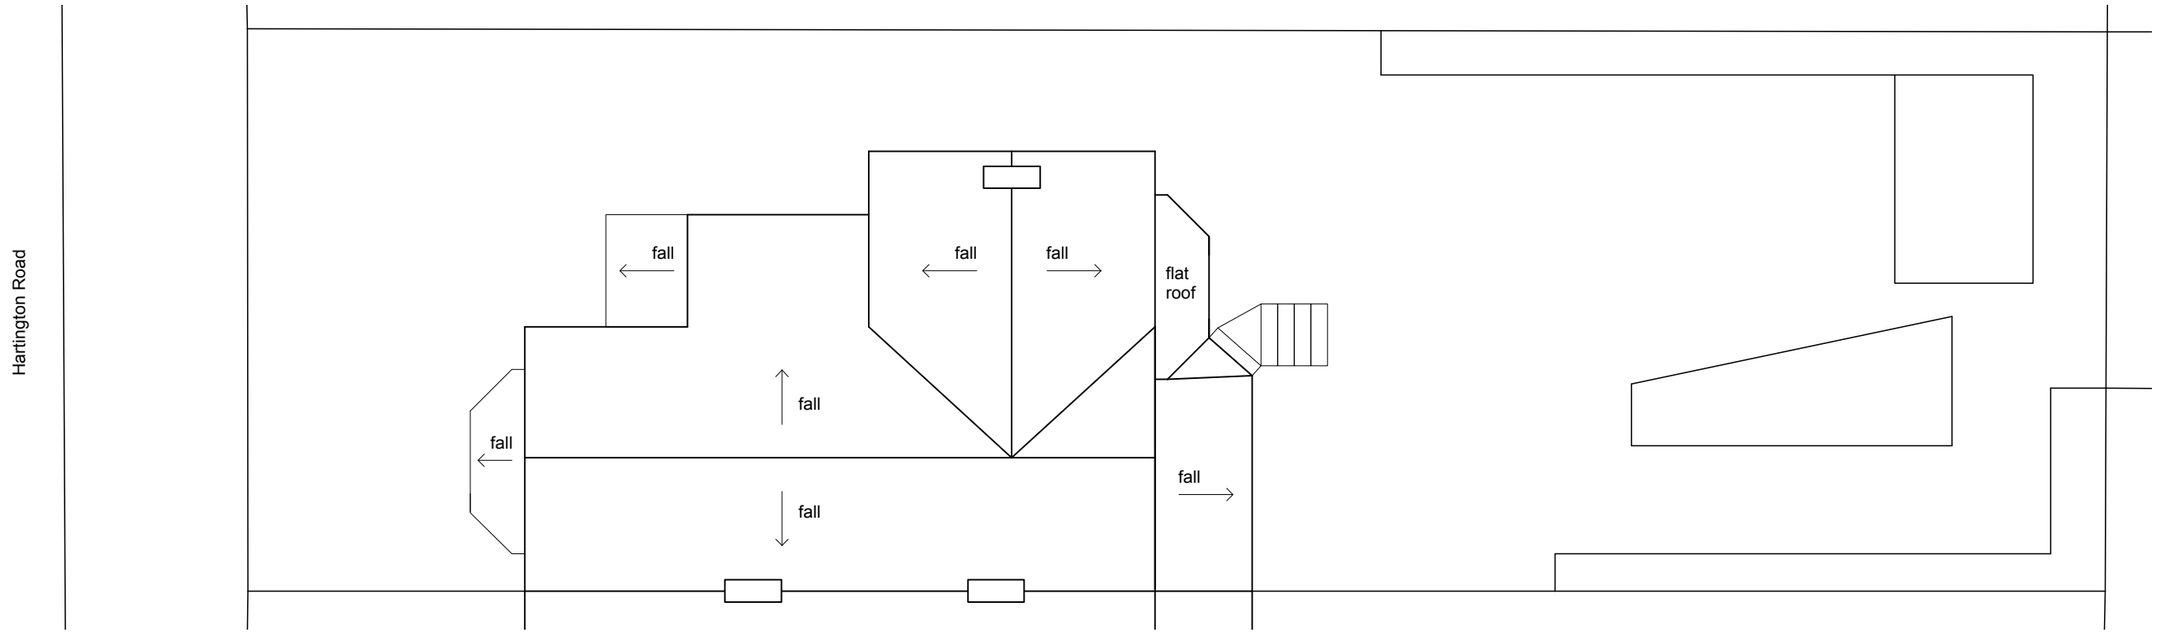

Existing roof plan

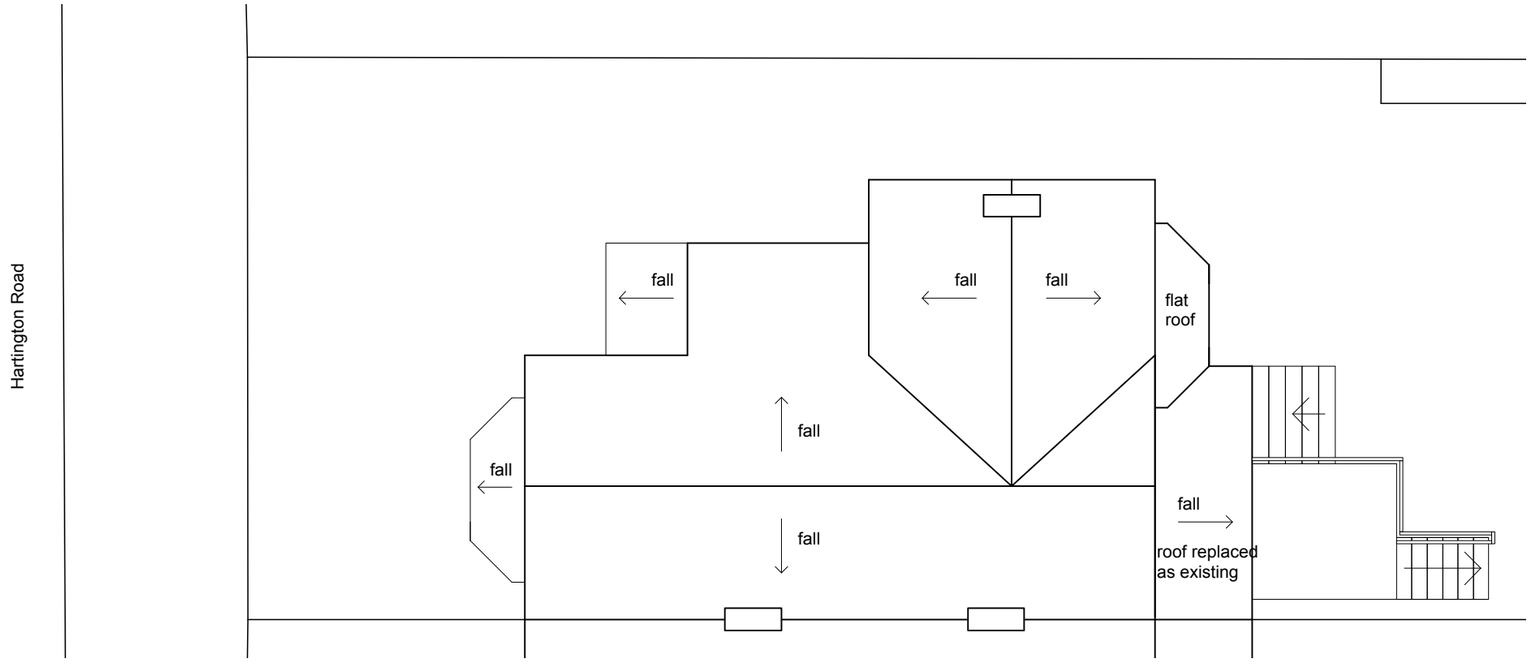

Proposed roof plan

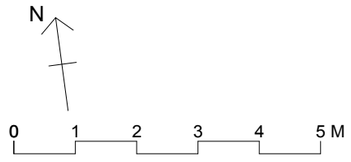

james darwent architecture
The Island, Castleton, Hope Valley, Derbyshire, S33 8WN
t 07771680029
e info@darwentarchitecture.co.uk

PROJECT: 13 Hartington Road, Chorlton			
CLIENT: Sarah Wood & Richard White			
DWG. NO.: **WHC PL006**	**Roof Plans**	REVISION: -	DRAWN BY: **JD**
DATE: June 2012	ISSUE: Planning	1:00 at A3	

© COPYRIGHT JAMES DARWENT ARCHITECTURE