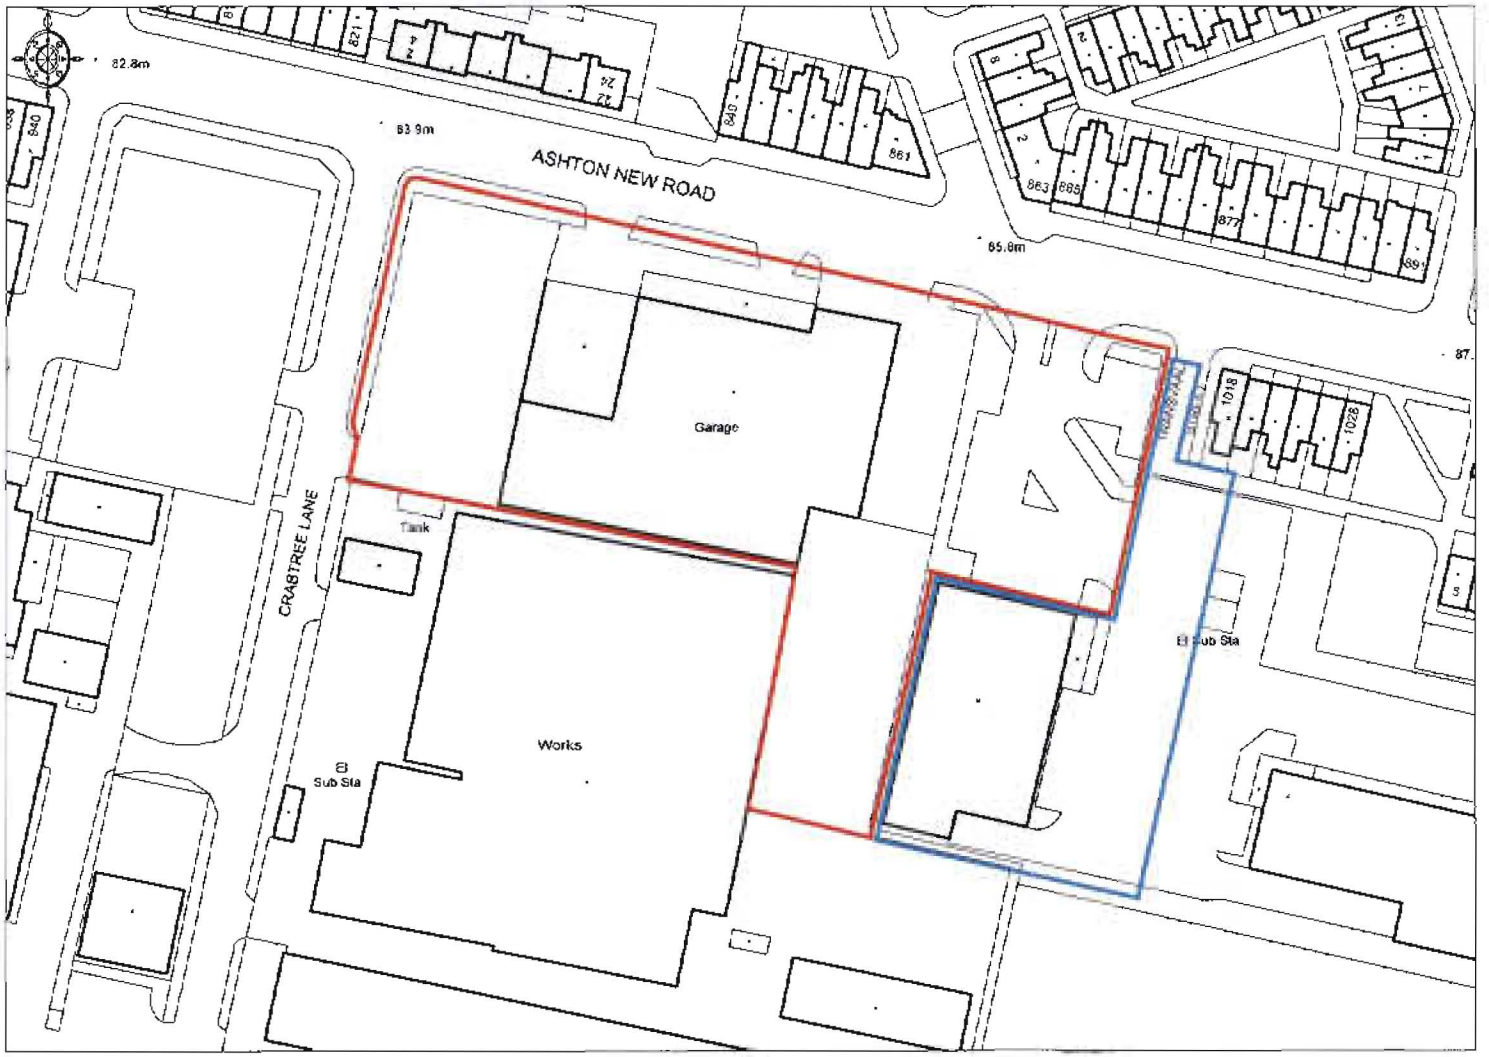

© Crown copyright. All rights reserved. Licence number AL 100002115.

Client:	Aldi Stores Ltd
Project:	Aldi, Ashton New Road, Clayton
Title:	Site Location Plan
Reference:	ALDM1291
Date:	May 2008
Scale:	1:1250

TURLEY ASSOCIATES
The Chancery
58 Spring Gardens
Manchester M2 1EW
T: 0161 831 1300
F: 0161 831 1301