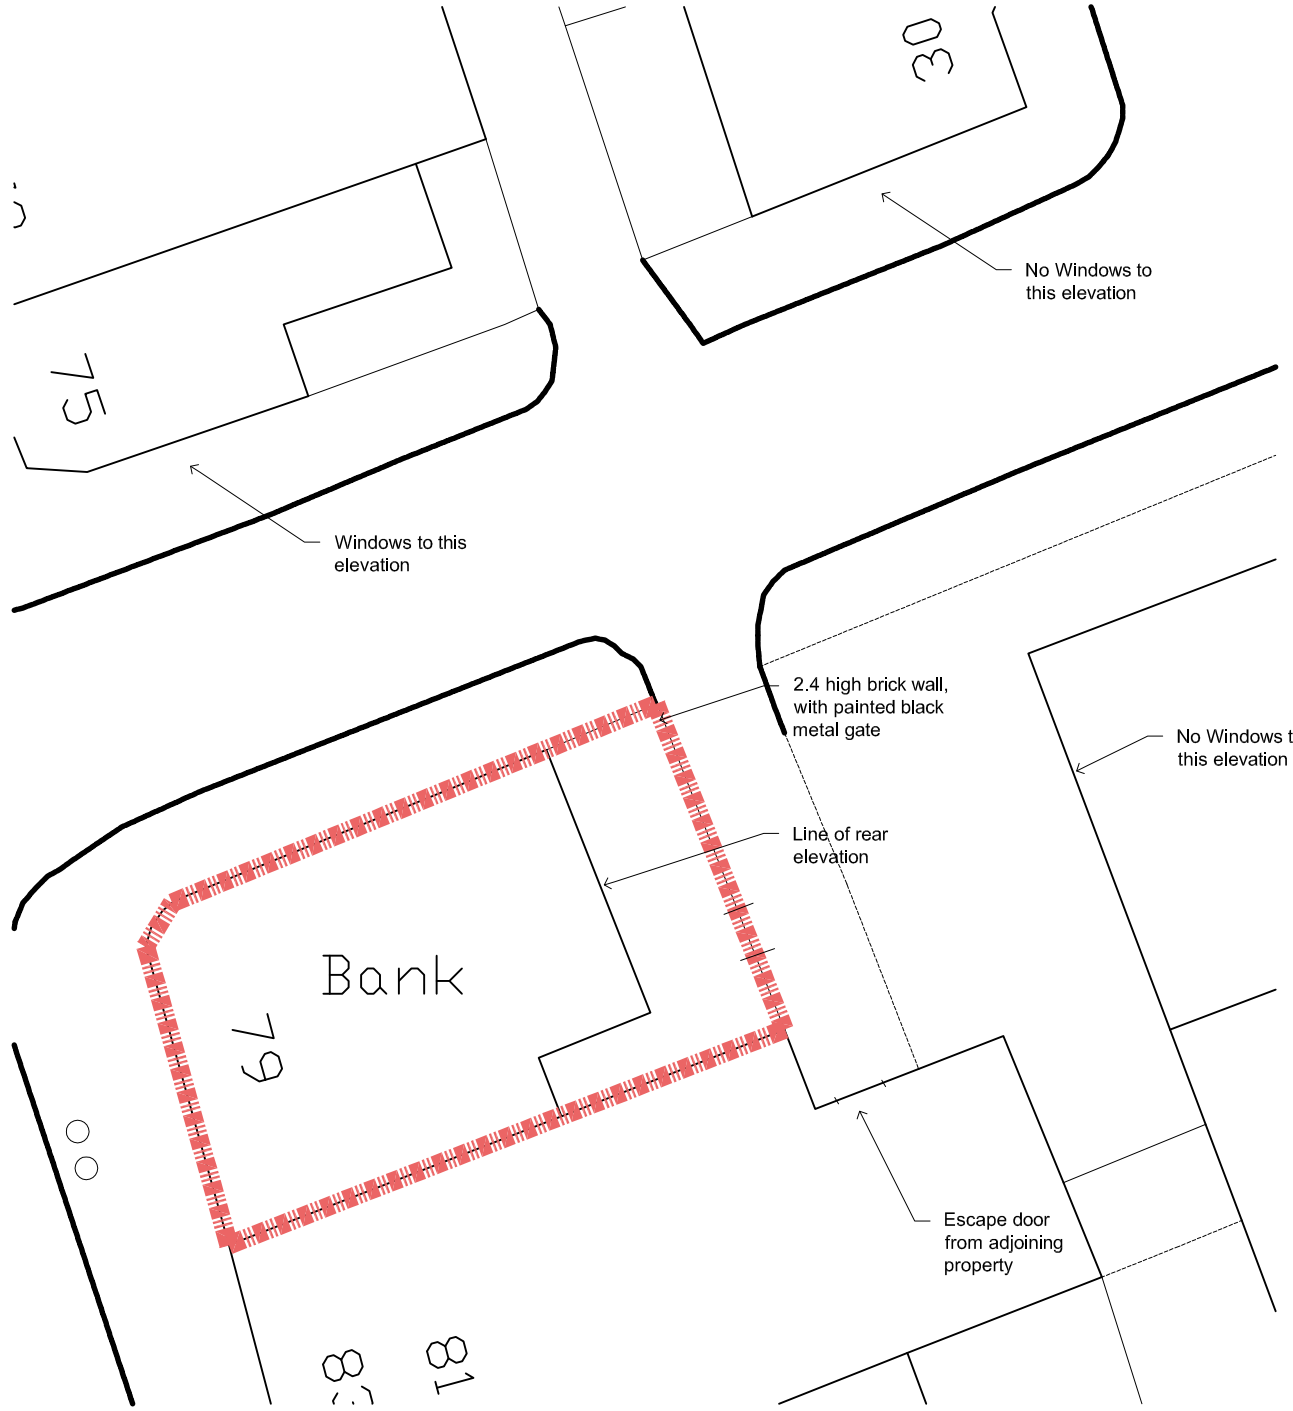


Site Boundary

Rev.	Details of Revision	Date	Sign
01	First Issue	06.02.12	DTR

RBS
The Royal Bank of Scotland Group

FAITHFUL GOULD CONSTRUCTIVE EXPERTISE
200 Broomielaw,
Glasgow, G1 4RU
Tel. +44(0)141 220 2200
Fax. +44(0)141 220 2201

Project:
PROPOSED A/C UNIT AT NATWEST,
79 WILMSLOW ROAD, RUSHOLME,
GREATER MANCHESTER, M14 5SU

Ref:
5098762

Drawing No:
AP(EX)001

Title:
SITE PLAN

Scale:	Drawn:	Checked:	Co-ord chk:
1:1250	JS	IAD	DTR
Original Size:	Date:	Date:	Date:
A3	JAN 2012	JAN 2012	FEB 2012

Status:
PLANNING APPLICATION

A3

0 10 Millimetres 150