
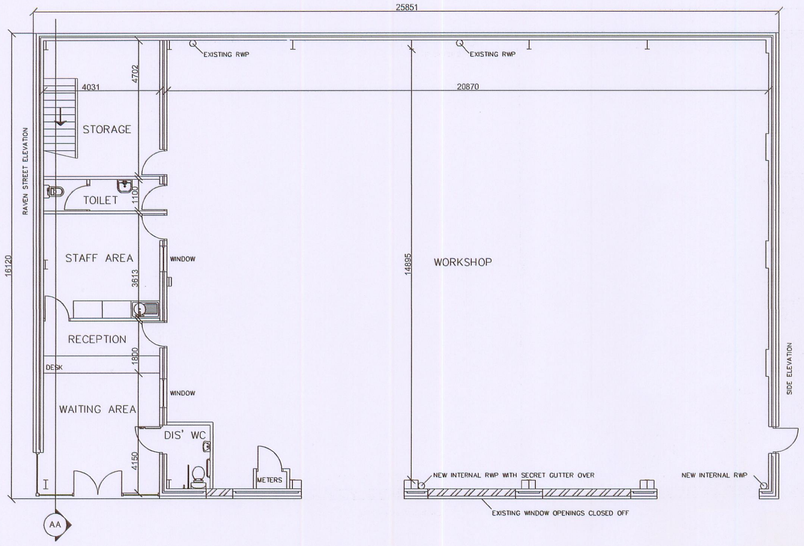



PROPOSED GROUND FLOOR LAYOUT PLAN

scale 1:100

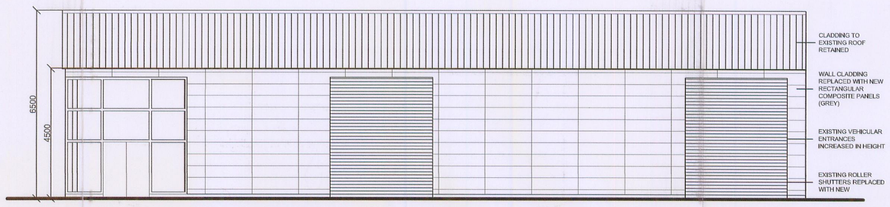


PROPOSED FRONT ELEVATION

scale 1:100

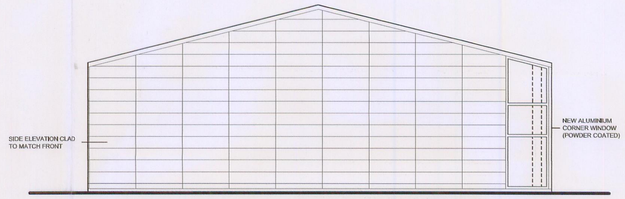


PROPOSED RAVEN STREET ELEVATION

scale 1:100

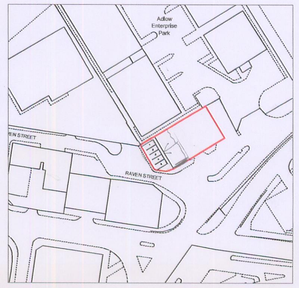


OS PLAN

scale 1:1250

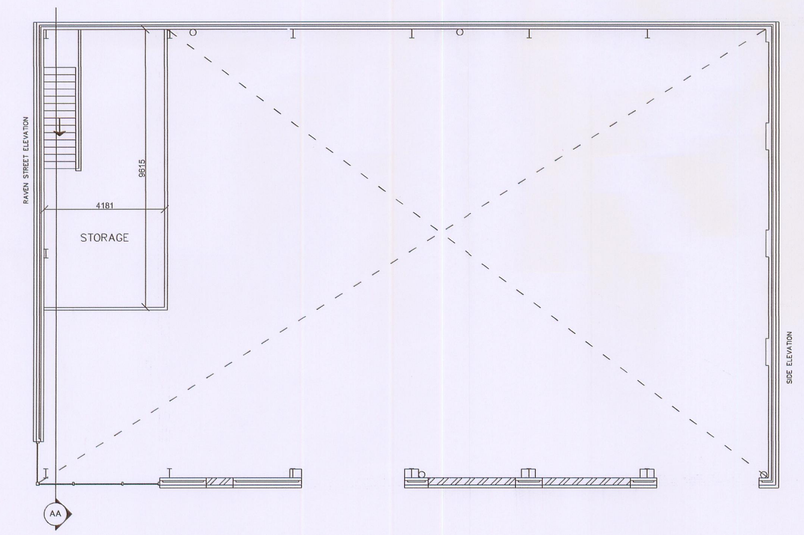


PROPOSED FIRST FLOOR LAYOUT PLAN

scale 1:100

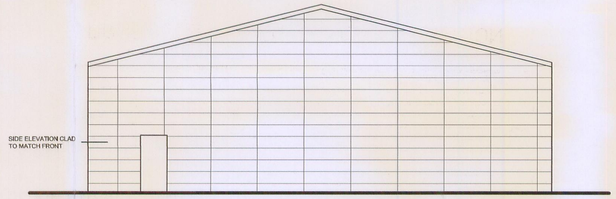

PROPOSED SIDE ELEVATION

scale 1:100

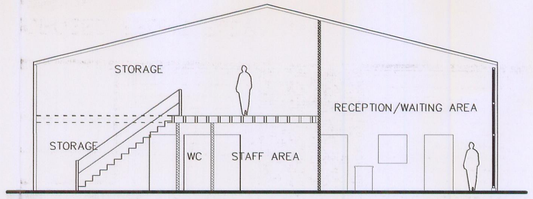

SECTION A–A

scale 1:100



PROPOSED CAR PARKING ARRANGEMENT

scale 1:500

PLANNING
ACKD
REPLIED
RECD 11 SEP 2008
INIT RECD DAT
TP
TM
TI
CONSULTATION

APPLICATION FOR PLANNING CONSENT

Client:
Clutch International (Properties) Ltd
2 Priory Road
Strood, Rochester
Kent, ME2 2EG

Title:
Proposed Layout and Elevations

Project:
Extension/Refurbishment/Alteration
Mr Clutch
Blackett Street
Manchester, M12 6EJ

Drawing No.: 39862 - 102PL
Revision:
Scale: A.I
Size: A1
Drawn: CJW
Date: 9/9/08

STEVENS SCANLAN LLP
SURVEYORS – VALUERS – BUILDING SURVEYORS
73 Mosley Street
Manchester
M2 3JN
Tel: 0161 236 8781
Fax: 0161 236 8531
e-mail: manchester@stevens-scanlan.co.uk