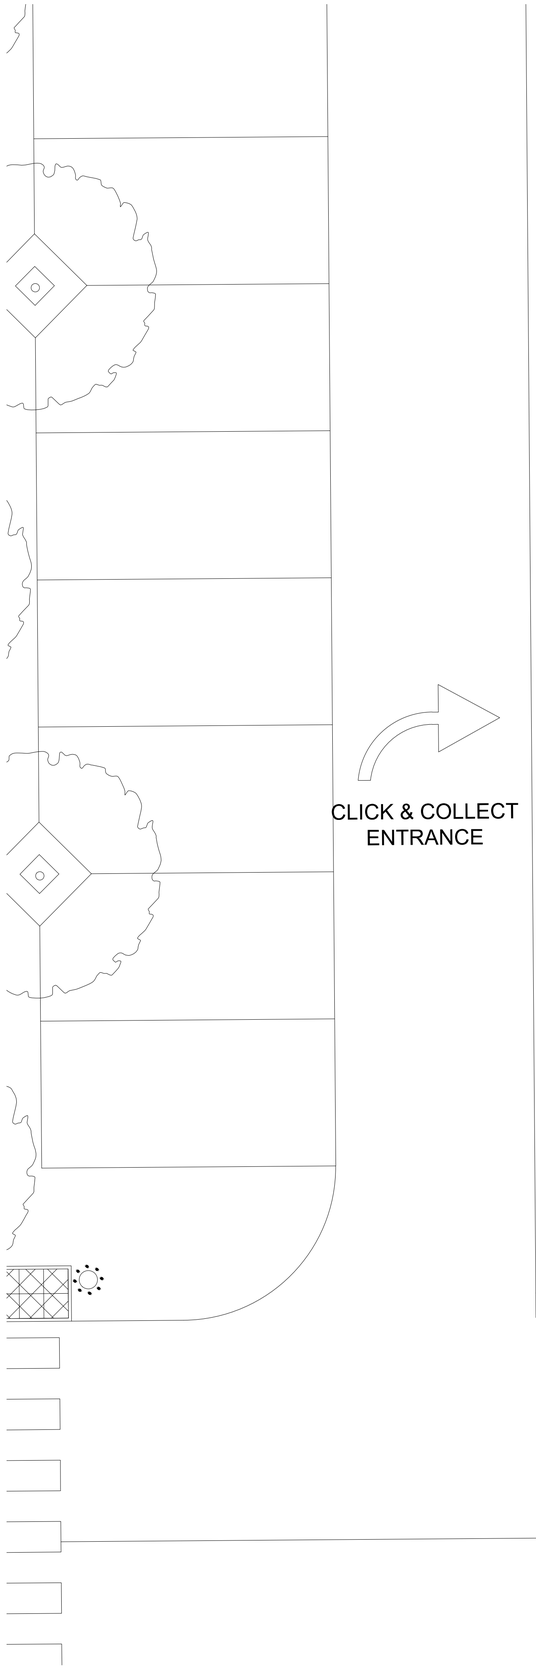

CLICK & COLLECT
ENTRANCE

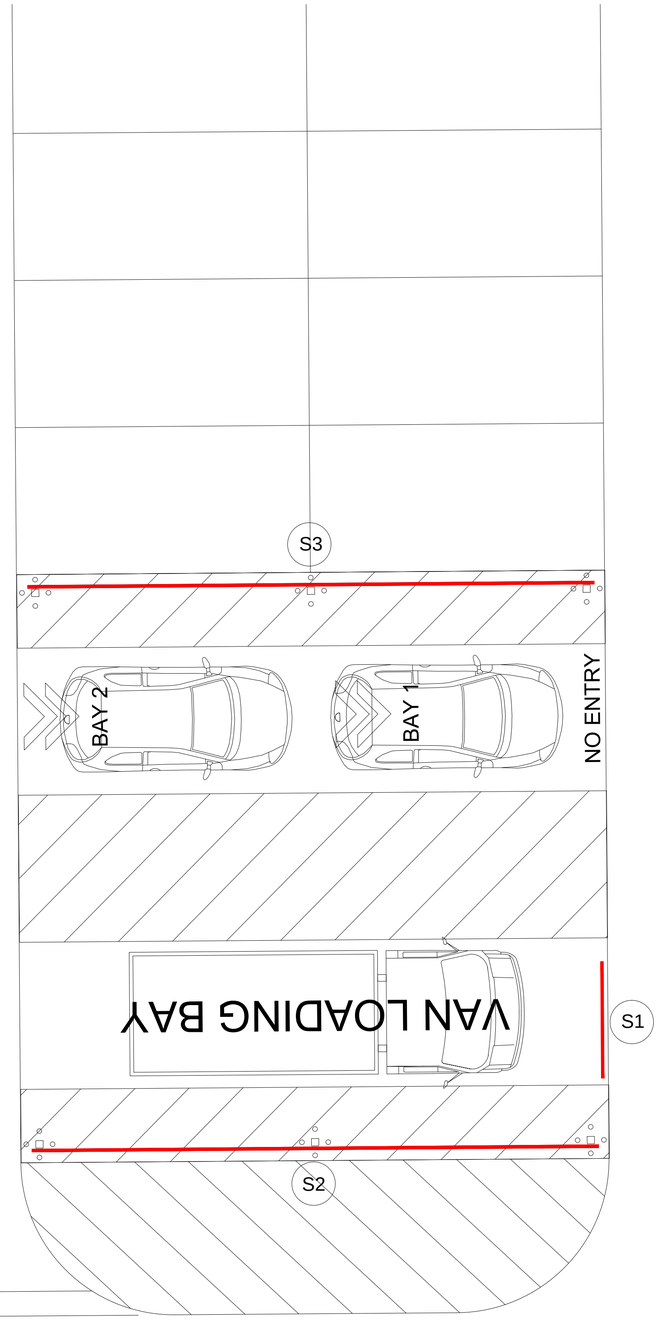

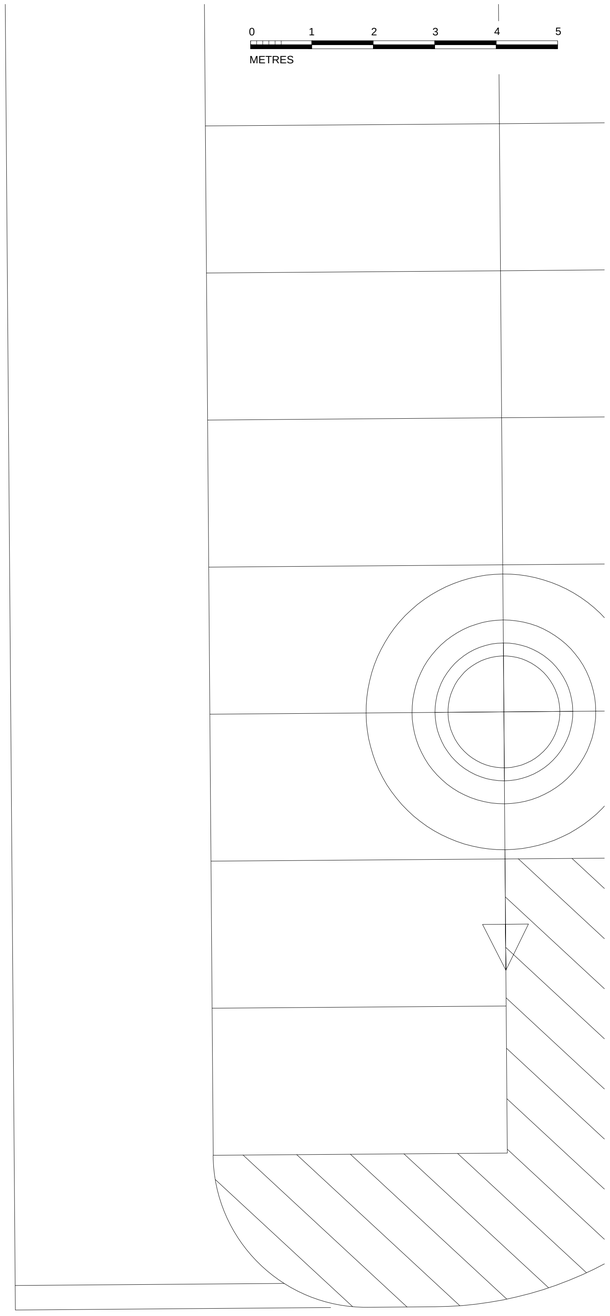

FOR ADVERTISEMENT PURPOSES



1. NOTES

1.1. All dimensions must be checked on site with only figured dimensions worked from. Any discrepancies must be reported to the Architect or Engineer immediately. This drawing is copyright.

1.2 This drawing is prepared to scale although the limitations of the printing process mean only figured dimensions should be used.

2. REFERENCE

2.1. For appearance & design of proposed signs, refer to dwg. no. 24, Proposed Elevations.

122 For location of proposed Click & Collect, refer to dwg. no. 22, Proposed Site Plan.

Revision:
-

Description:

PROPOSED CLICK & COLLECT
TESCO STORE No. 5566,
HYDE ROAD, GORTON,
MANCHESTER, M18 8LD

COLLECTION CANOPY
PROPOSED SIGNAGE - PLAN

Client:

TESCO

bmd ARCHITECTS
CHARTERED ARCHITECTS
5 MAIDSTONE BUILDINGS MEWS
72-76 BOROUGH HIGH STREET
LONDON SE1 1GN
Tel. 020 7357 6885 Fax. 020 7357 6887 E-Mail. mail@bmdarchitects.co.uk

Drawing Number: 2043(5566)/P/23
Rev.: -

Scale:	Date:	Drawn By:
1: 50@A1	June 2013	PB
CAD file name: M:\2043\2043-P\2043(5566) P23		Checked By: DNF

© bmd ARCHITECTS 2013