NOTES:

1. DO NOT SCALE FROM THIS DRAWING - USE FIGURED DIMENSIONS ONLY
2. READ IN CONJUNCTION WITH ALL OTHER CONSULTANTS/SPECIALISTS DRAWINGS. REPORT ANY DISCREPANCIES BEFORE AFFECTED WORK COMMENCES
3. ALL SETTING OUT DIMENSIONS TO BE CHECKED ON SITE BY CONTRACTOR BEFORE WORK COMMENCES
4. THIS DRAWING IS ALWAYS COPYRIGHT OF SCOTT DONALD COPY/DISCLOSURE ONLY WITH CONSENT OF SD

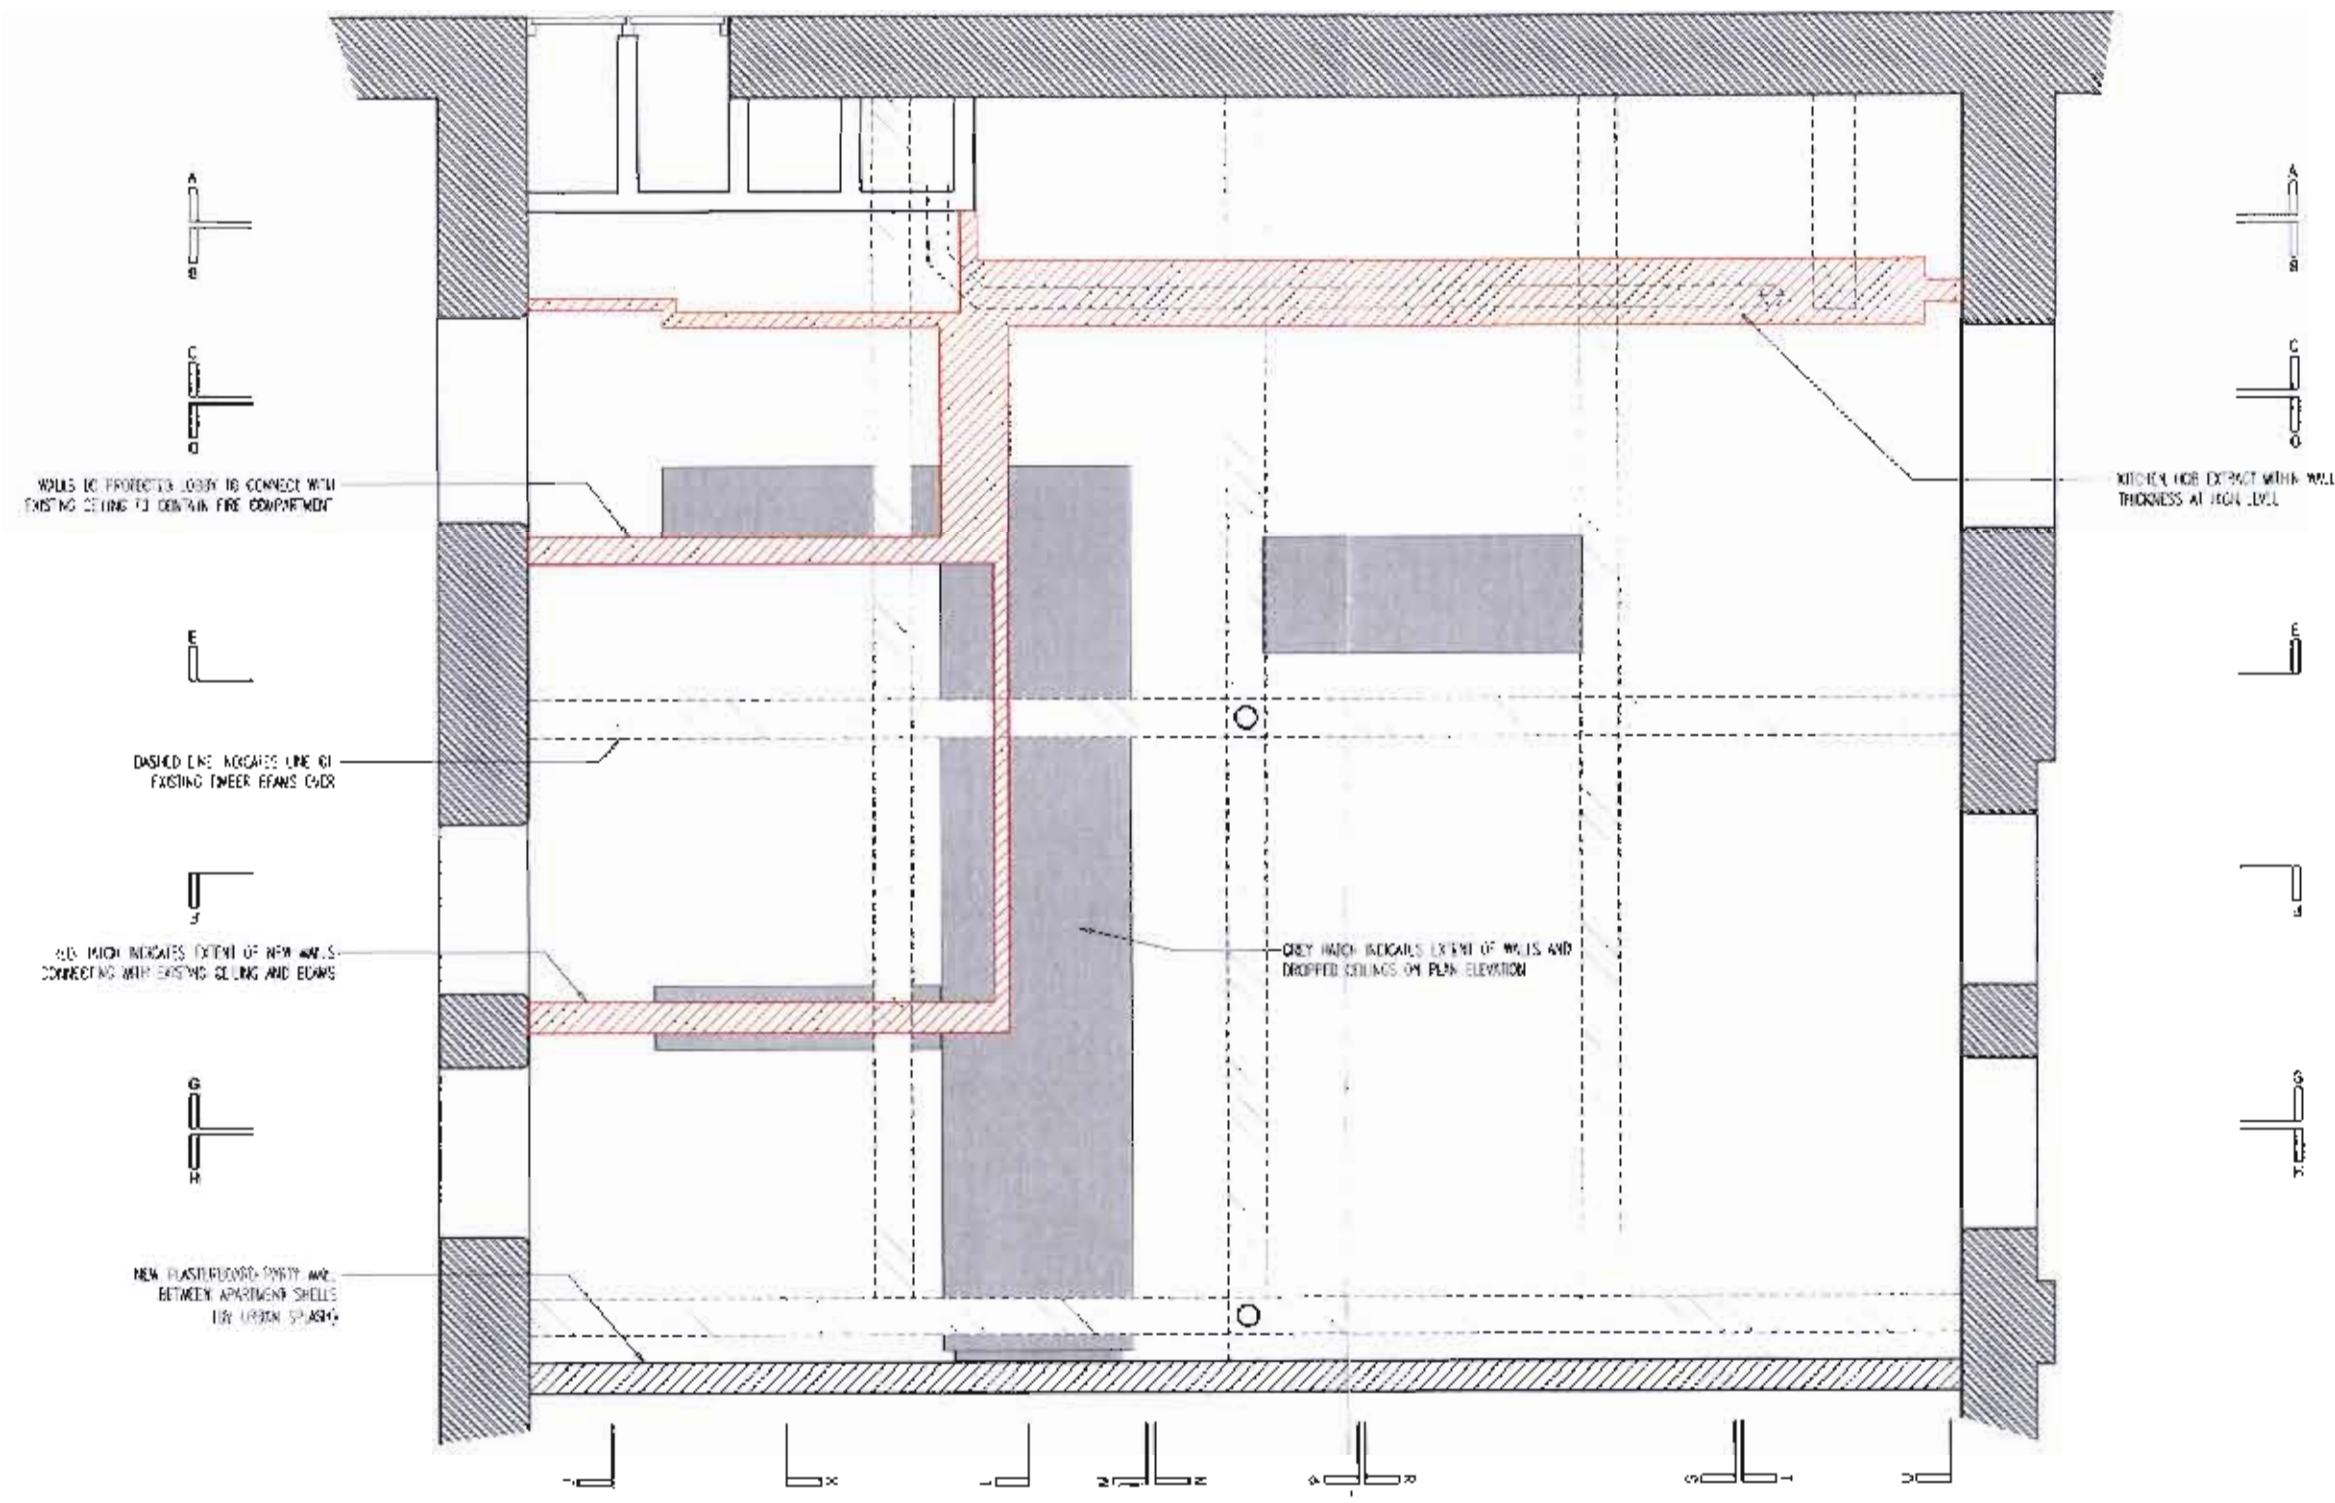

PLANNING
RECD
15 MAY 2008

client: SCOTT DONALD

project: PLOT 205, ALBERT MILL, MANCHESTER

drawing title: PROPOSED CEILING PLAN

drawing number: A.L.003

revision:

drawing status: PLANNING

scale: 1:50 @ A3

date: may 2008

checked:

scott donald
T: 07786 230909
E: scott@reid-architects.com