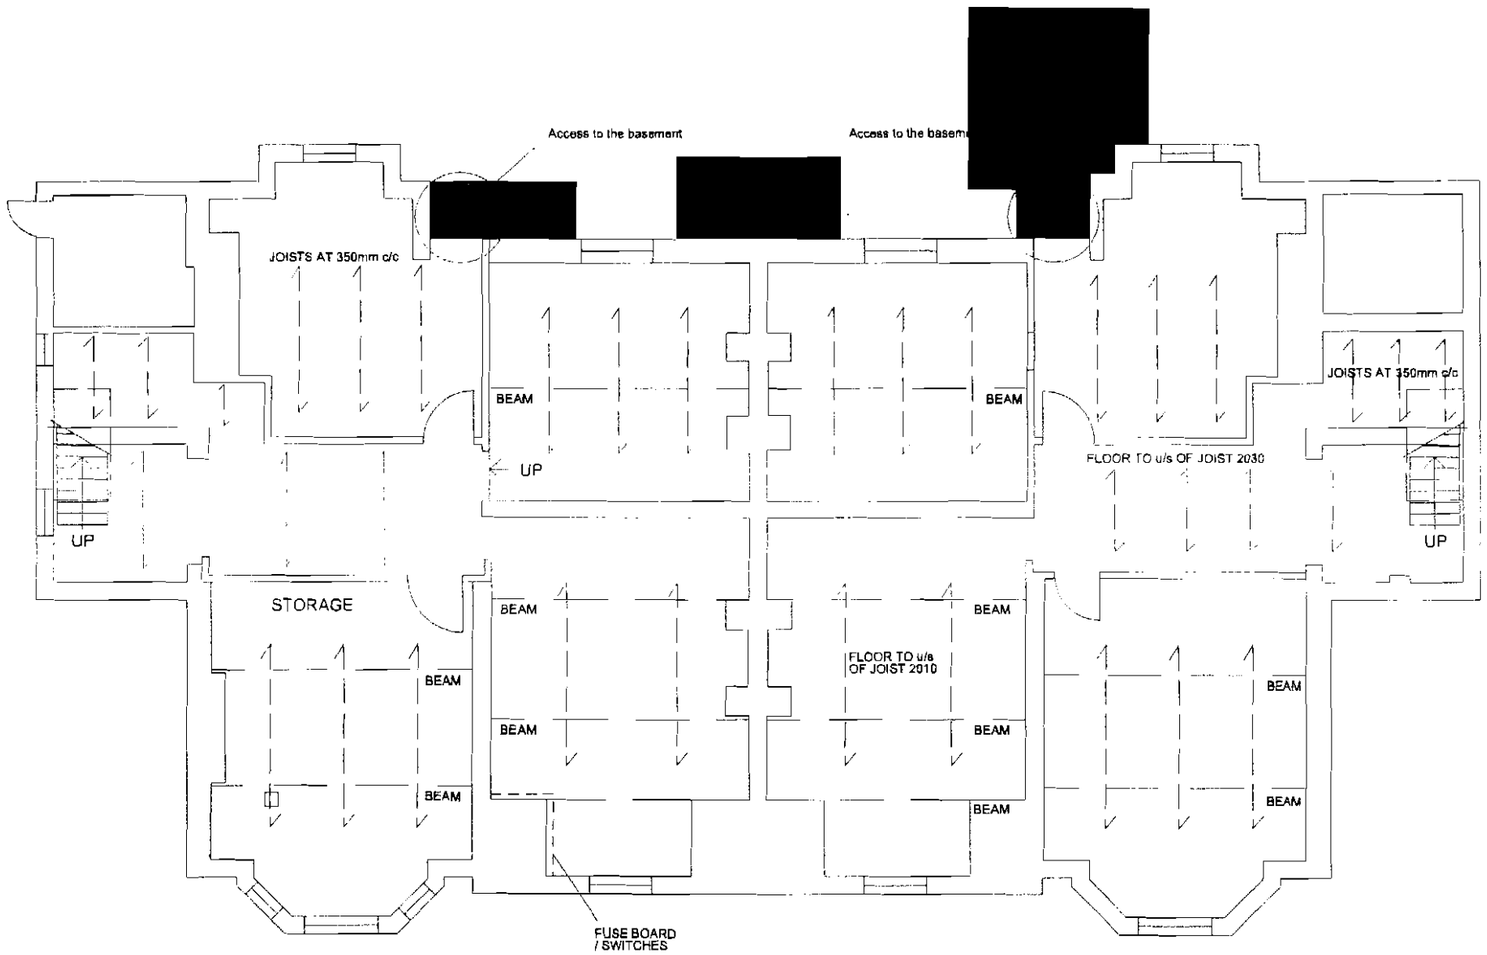


DO NOT SCALE
Work to annotated dimensions only.

Read drawing in conjunction with relevant specification, Structural Engineers' and Services Engineers' drawings.

Confirm all dimensions before commencement of any work on site or fabrication.

Rev	Date	Description

KEY

Demolition

DENNISON ROAD

BASEMENT FLOOR PLAN

Status

PLANNING

Scale	Drawn by	Date
1:100	FH	JULY '08

Job number	Drawing number	Revision
0488_A	L(--)001	~

hodder associates
Architects and Designers
113-115 Portland Street
Manchester
M1 6DW
T 0161 237 5566
F 0161 237 5050
E manch@hodderassociates.com
W www.hodderassociates.com



DO NOT SCALE
Work to annotated dimensions only.

Read drawing in conjunction with relevant specification, Structural Engineers' and Services Engineers' drawings.

Confirm all dimensions before commencement of any work on site or fabrication.

Rev	Date	Description

KEY

New Build
Demolition

DENNISON ROAD

PROPOSED GROUND FLOOR PLAN


Status

PLANNING

Scale	Drawn by	Date
1:100	FH	JULY '08

Job number	Drawing number	Revision
0488_A	L(--)002	~

hodder associates
Architects and Designers
113-115 Portland Street
Manchester
M1 6DW
T 0161 237 5566
F 0161 237 5050
E manch@hodderassociates.com
W www.hodderassociates.com

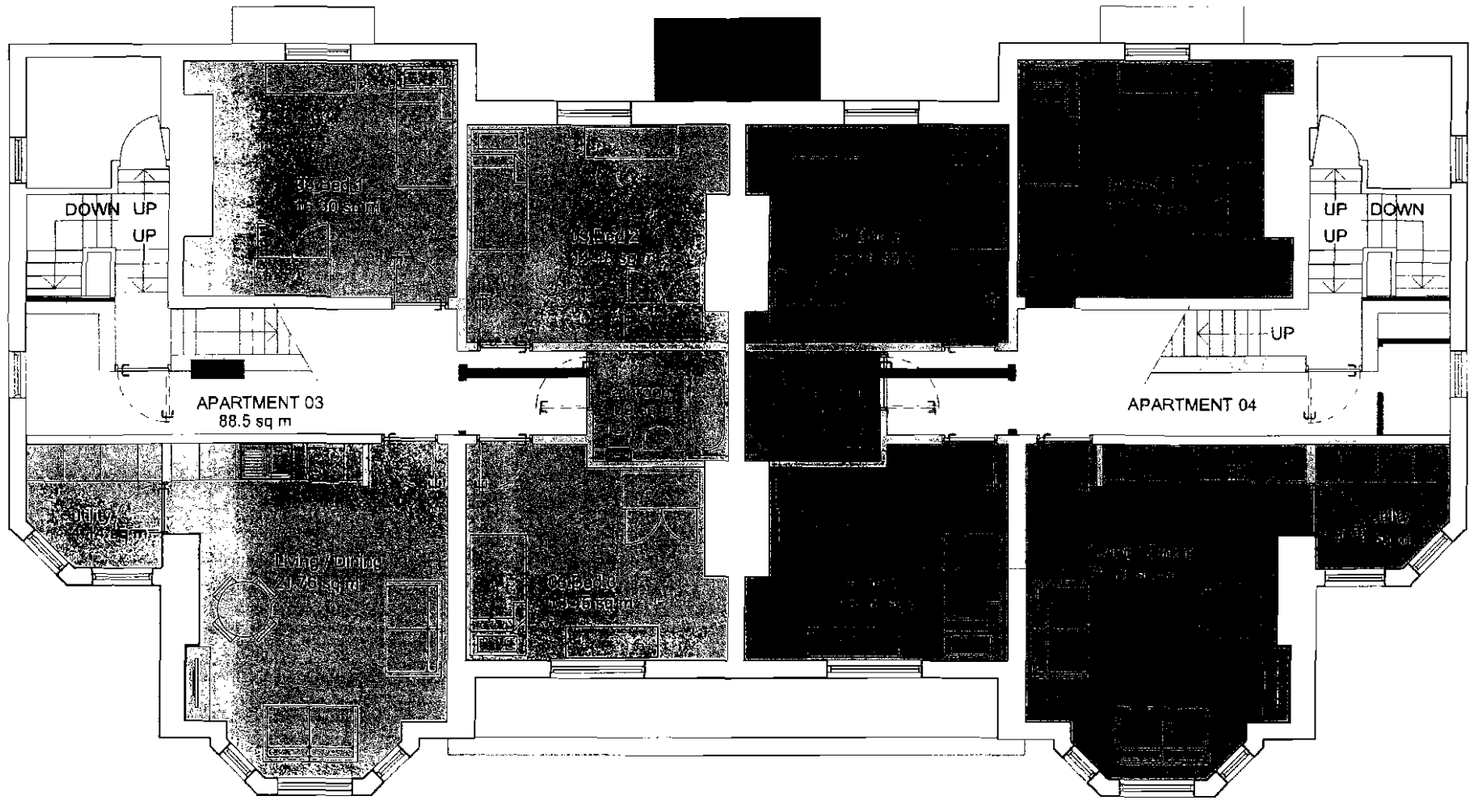

DO NOT SCALE
Work to annotated dimensions only.

Read drawing in conjunction with relevant specification, Structural Engineers' and Services Engineers' drawings.

Confirm all dimensions before commencement of any work on site or fabrication.

Rev	Date	Description

KEY

New Build
Demolition

DENNISON ROAD

PROPOSED FIRST FLOOR PLAN


Status

PLANNING

Scale	Drawn by	Date
1:100	FH	JULY '08

Job number	Drawing number	Revision
0488_A	L(--)003	-

hodder associates
Architects and Designers
113-115 Portland Street
Manchester
M1 6DW
T 0161 237 5566
F 0161 237 5008
E manch@hodderassociates.com
W www.hodderassociates.com

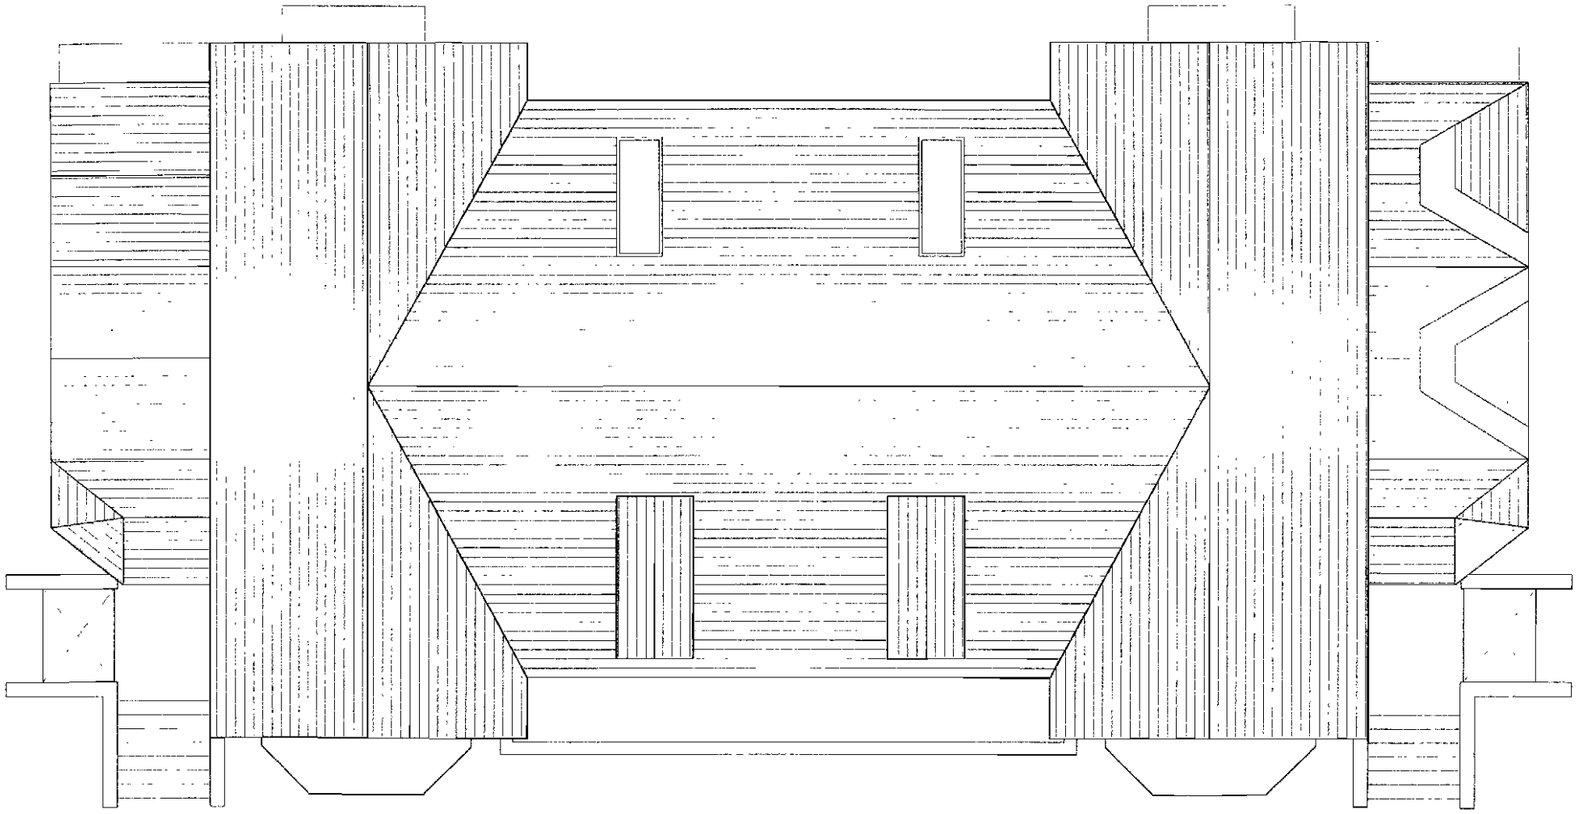

DO NOT SCALE
Work to annotated dimensions only.

Read drawing in conjunction with relevant specification, Structural Engineers' and Services Engineers' drawings.

Confirm all dimensions before commencement of any work on site or fabrication.

Rev	Date	Description

DENNISON ROAD

PROPOSED ROOF PLAN

Status

PLANNING

Scale	Drawn by	Date
1:100	FH	JULY '08

Job number	Drawing number	Revision
0488_A	L(--)005	~

hodder associates

Architects and Designers
113-115 Portland Street
Manchester
M1 6DW
T 0161 237 5566
F 0161 237 5030
E manc@hodderassociates.com
W www.hodderassociates.com