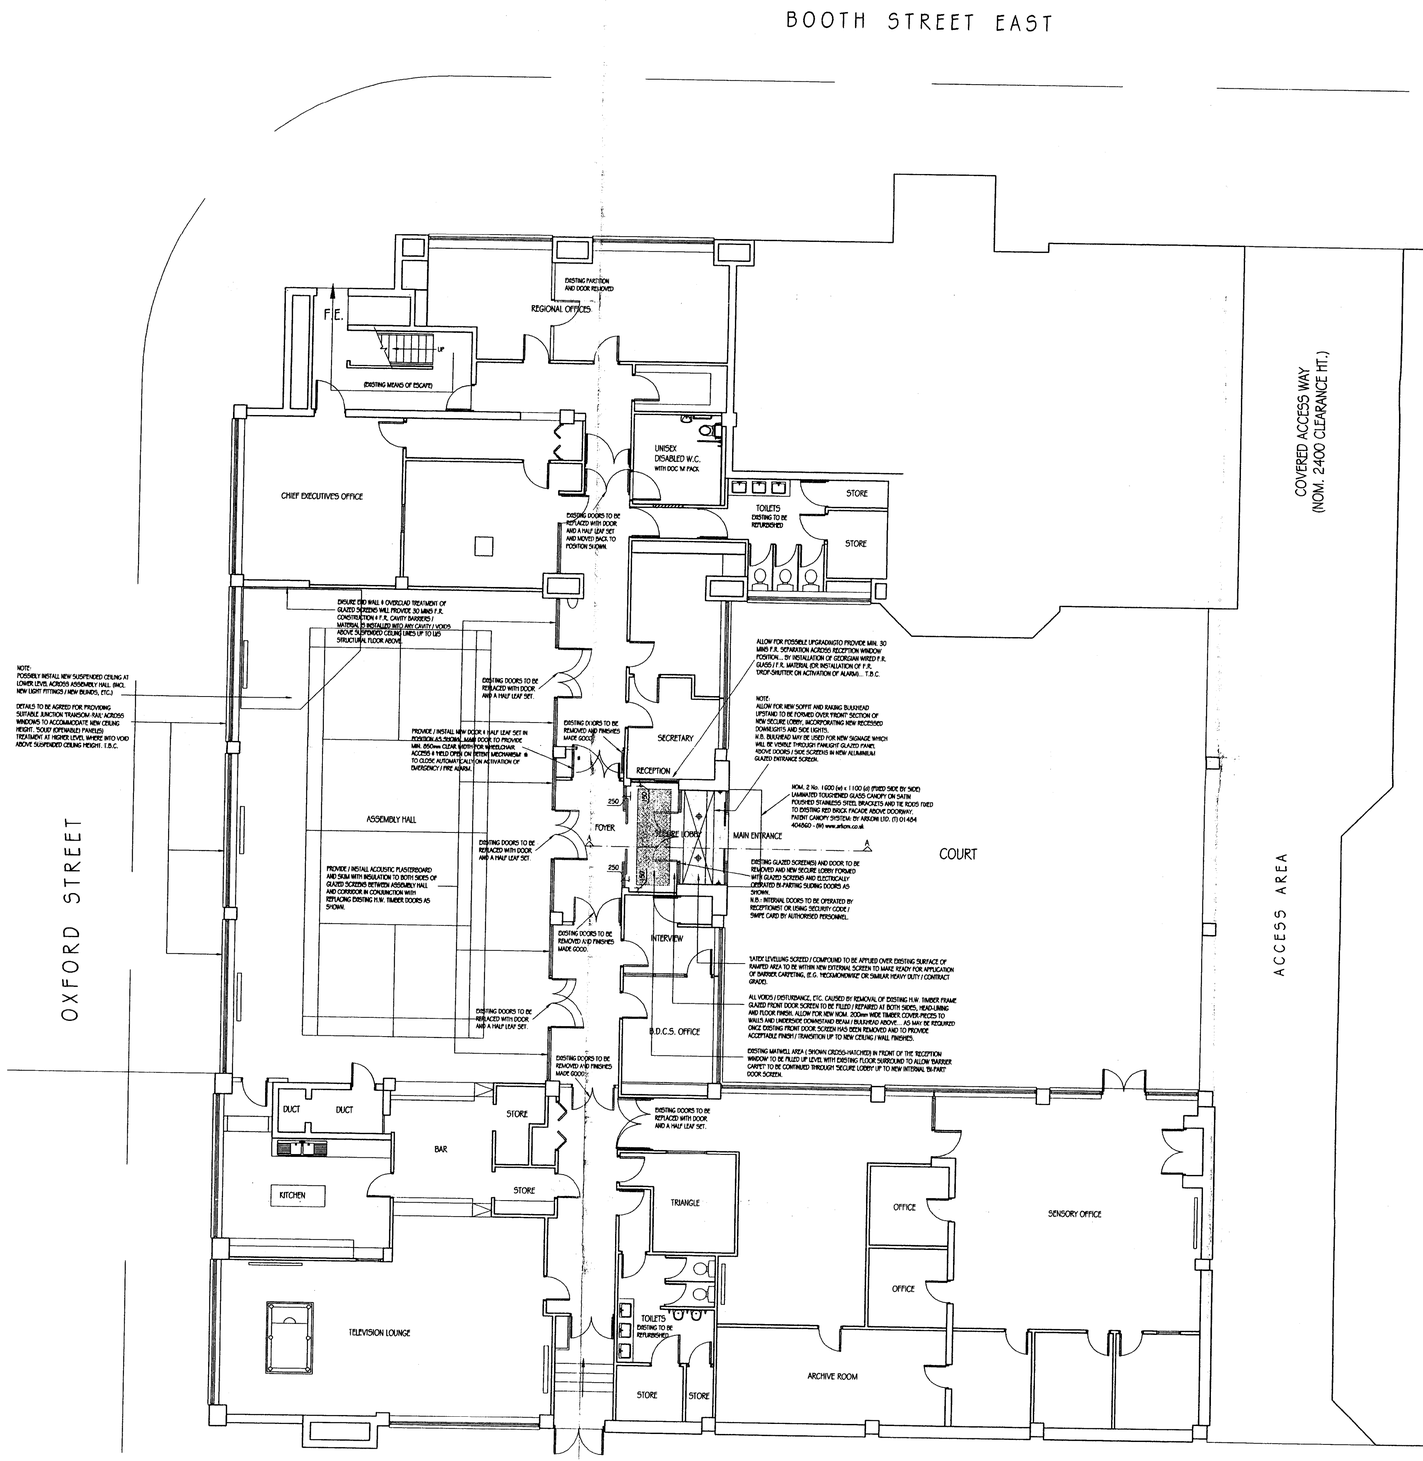

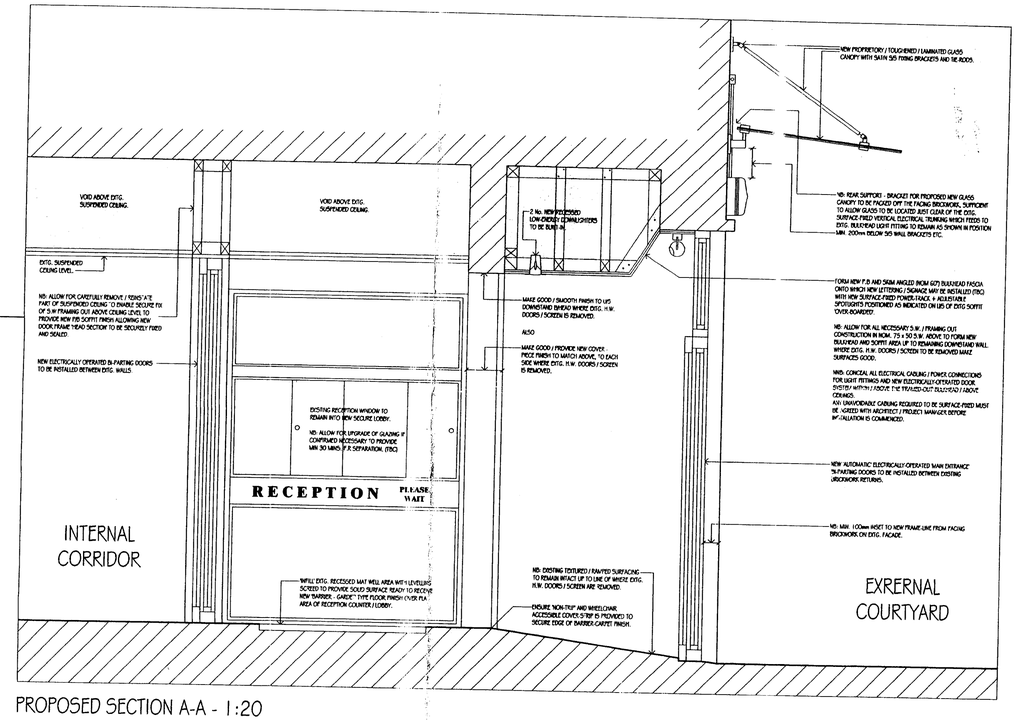

PROPOSED SECTION A-A - 1:20

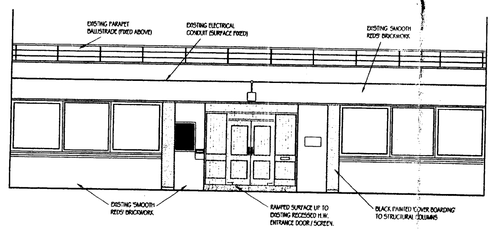

ENTRANCE FROM COURTYARD - AS EXISTING
SCALE 1:100

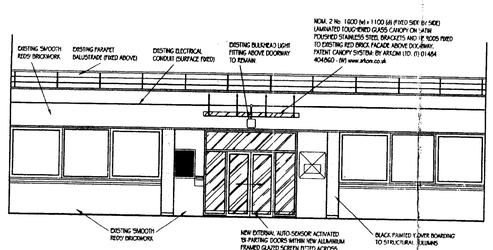

ENTRANCE FROM COURTYARD - AS PROPOSED
SCALE 1:100

C.D.M. Regulations 2007:
These drawings have been produced for the purpose of applying for Planning and Building Regulations only. If the project progresses on to site without the involvement of Inside Out Design, the Client and Contractor must ensure that they fulfil their duties in respect of the Construction, (Design and Management) Regulations 2007.
If advice is required, please do not hesitate to contact Inside Out Design.

Party Wall etc. Act 1996:
If the project progresses onto site without the involvement of Inside Out Design, the Client MUST seek advise prior to the commencement of the planned works as detailed on the drawings. To establish whether the works fall within the scope of the above Act, which requires Adjoining Property Owners to be served with a statutory notice.

REVISIONS

'A' - 06.03.08 - (RS) - MINOR AMENDMENTS NOTES AND ELEVATIONS ADDED.
'B' - 14.03.08 - (RS) - NOTES ADDED / CORRIDOR DOOR REINSTATED ADJACENT RECEPTION WINDOW, ETC. TO MAINTAIN F.R. COMPARTMENTATION & SUB-DIVISION OF CORRIDOR ESCAPE ROUTE... AS REQUESTED BY B.C.O.
'C' - 20.03.08 - (RS) - SITE LOCATION PLAN ADDED TO DRAWING.
'D' - 04.04.08 - (TM) - SECTION A-A ADDED TO DRAWING AT REQUEST OF PLANNING OFFICE.

PLANNING
ACK'D
REPLIED
RECD - 8 APR 2008

	INIT.	RECD	DATE
M			
M			
M			
*OBJECTION			

PROJECT

MANCHESTER DEAF CENTRE
CRAWFORD HOUSE,
BOOTH STREET EAST,
CHORLTON-ON-MEDLOCK, MANCHESTER

CLIENT

MANCHESTER DEAF CENTRE

DRAWING

PROPOSED PLAN LAYOUT

DRAWING NR	REVISION	SCALE(S)
2007.12.01.002	D	1:100 & 1:20
DATE	DRAWN BY	@ A1
DEC 2007	RS	

INSIDE OUT DESIGN ASSOCIATES LIMITED
CHARTERED ARCHITECTS & DESIGN CONSULTANTS
RIBA
The Old Bank 358 Manchester Road Hollywood Oldham Lancashire OL9 7NU
telephone 0161 687 3555
facsimile 0161 687 3553
e-mail design@insideoutdesign.co.uk
website www.insideoutdesign.co.uk

DO NOT SCALE FROM THIS DRAWING
COPYRIGHT INSIDE OUT DESIGN ASSOCIATES LIMITED