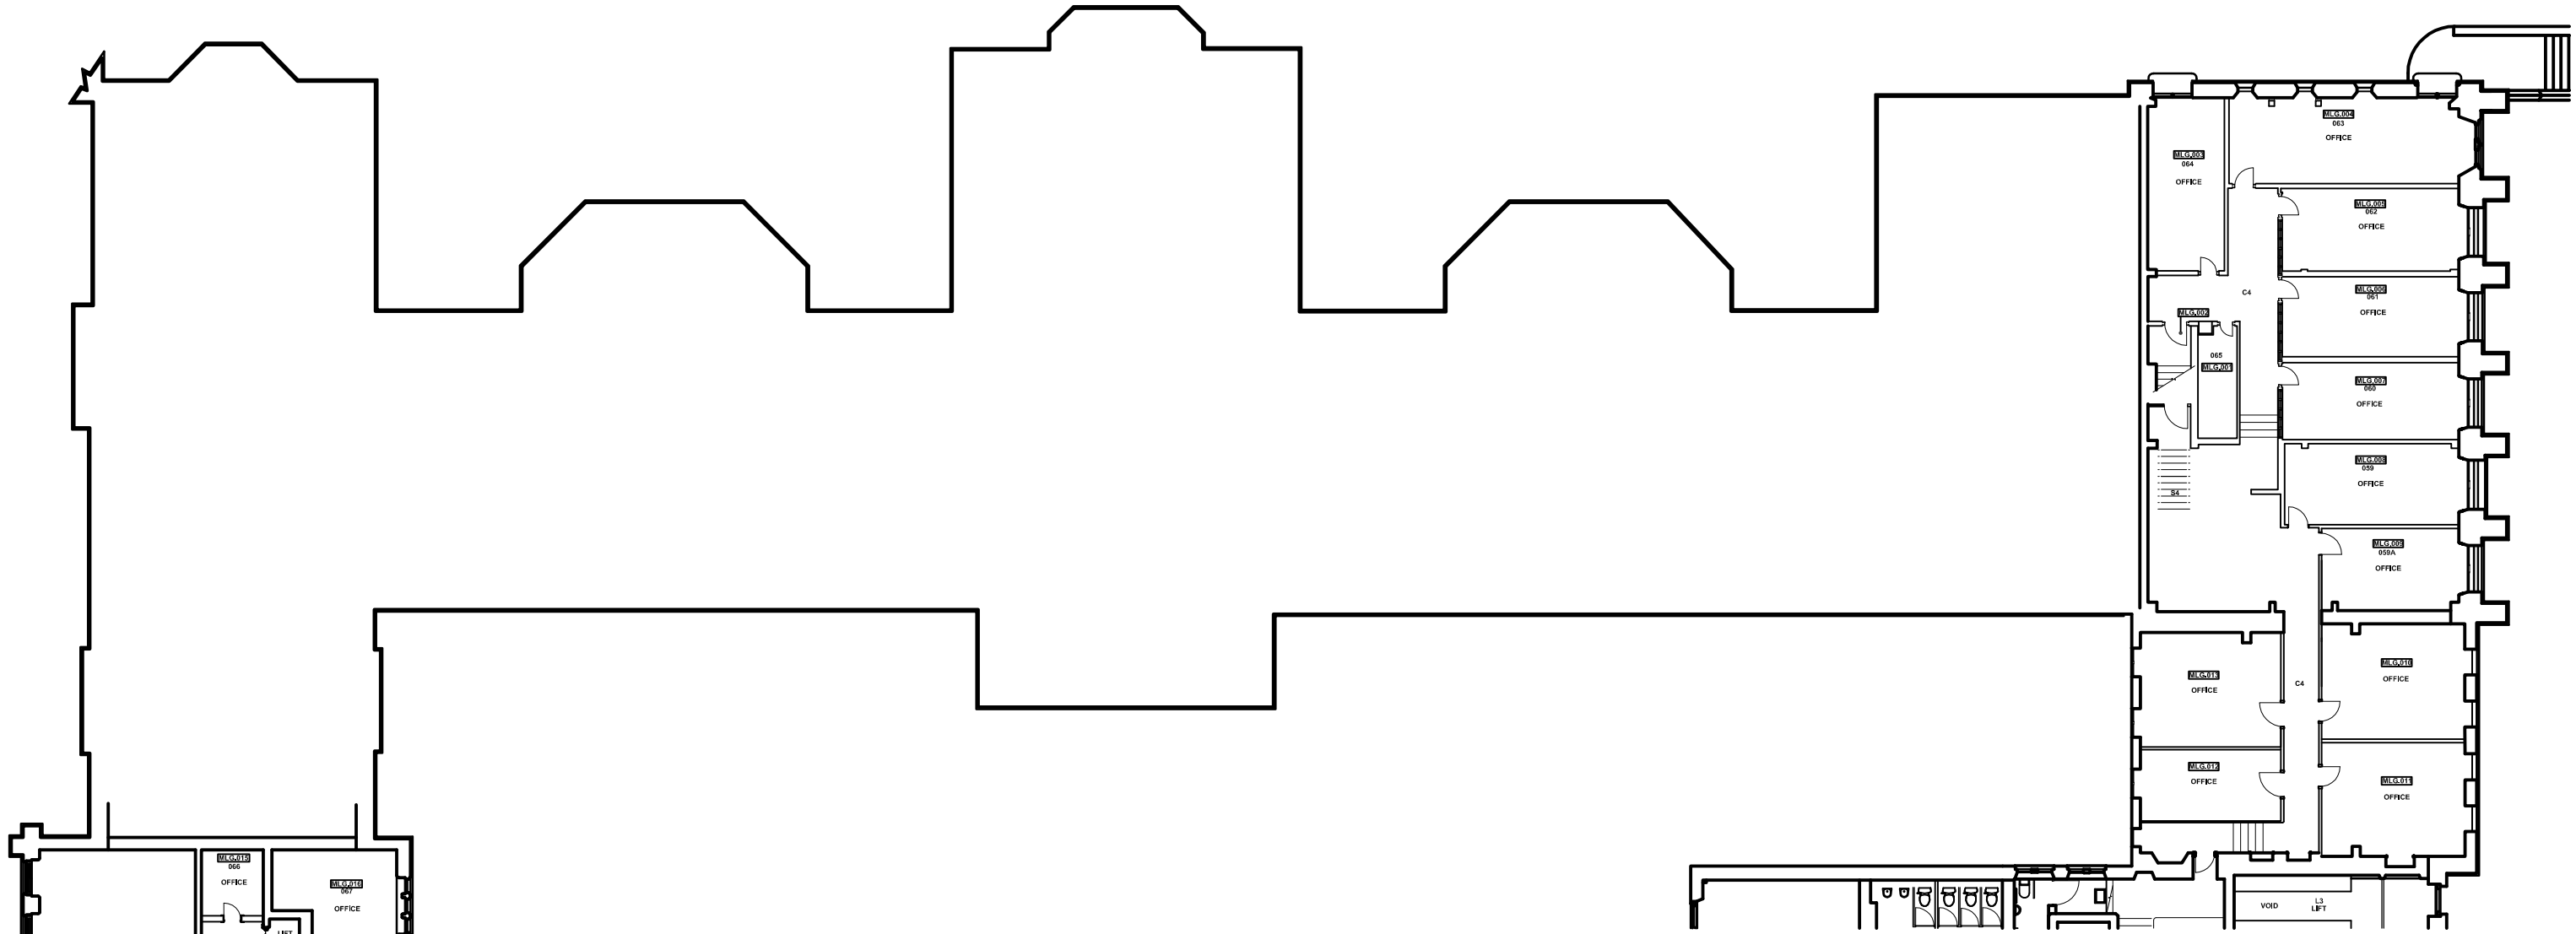

Contract
UNIVERSITY OF MANCHESTER
PHASE 3 FABRIC REPAIRS

Client UNIVERSITY OF MANCHESTER

Building / Structure JOHN OWENS BUILDING:
MIDDLE LOWER GROUND FLOOR PLAN

PLANS AS EXISTING

Drawing No. E-02

Contract No. 4106

Scale 1:250 @ A3

Date	Drawn	Revision
09/08/11	RG-R	-

LLOYD EVANS PRICHARD ltd
No.5 The Parsonage, Manchester M3 2HS
Tel: 0161-834 6251, Fax: 0161-832 1785