PLANNING
ACKD
REPLIED
REC'D 17 NOV 2008
M
M
M
FOR ACTION
REC'D
DATE

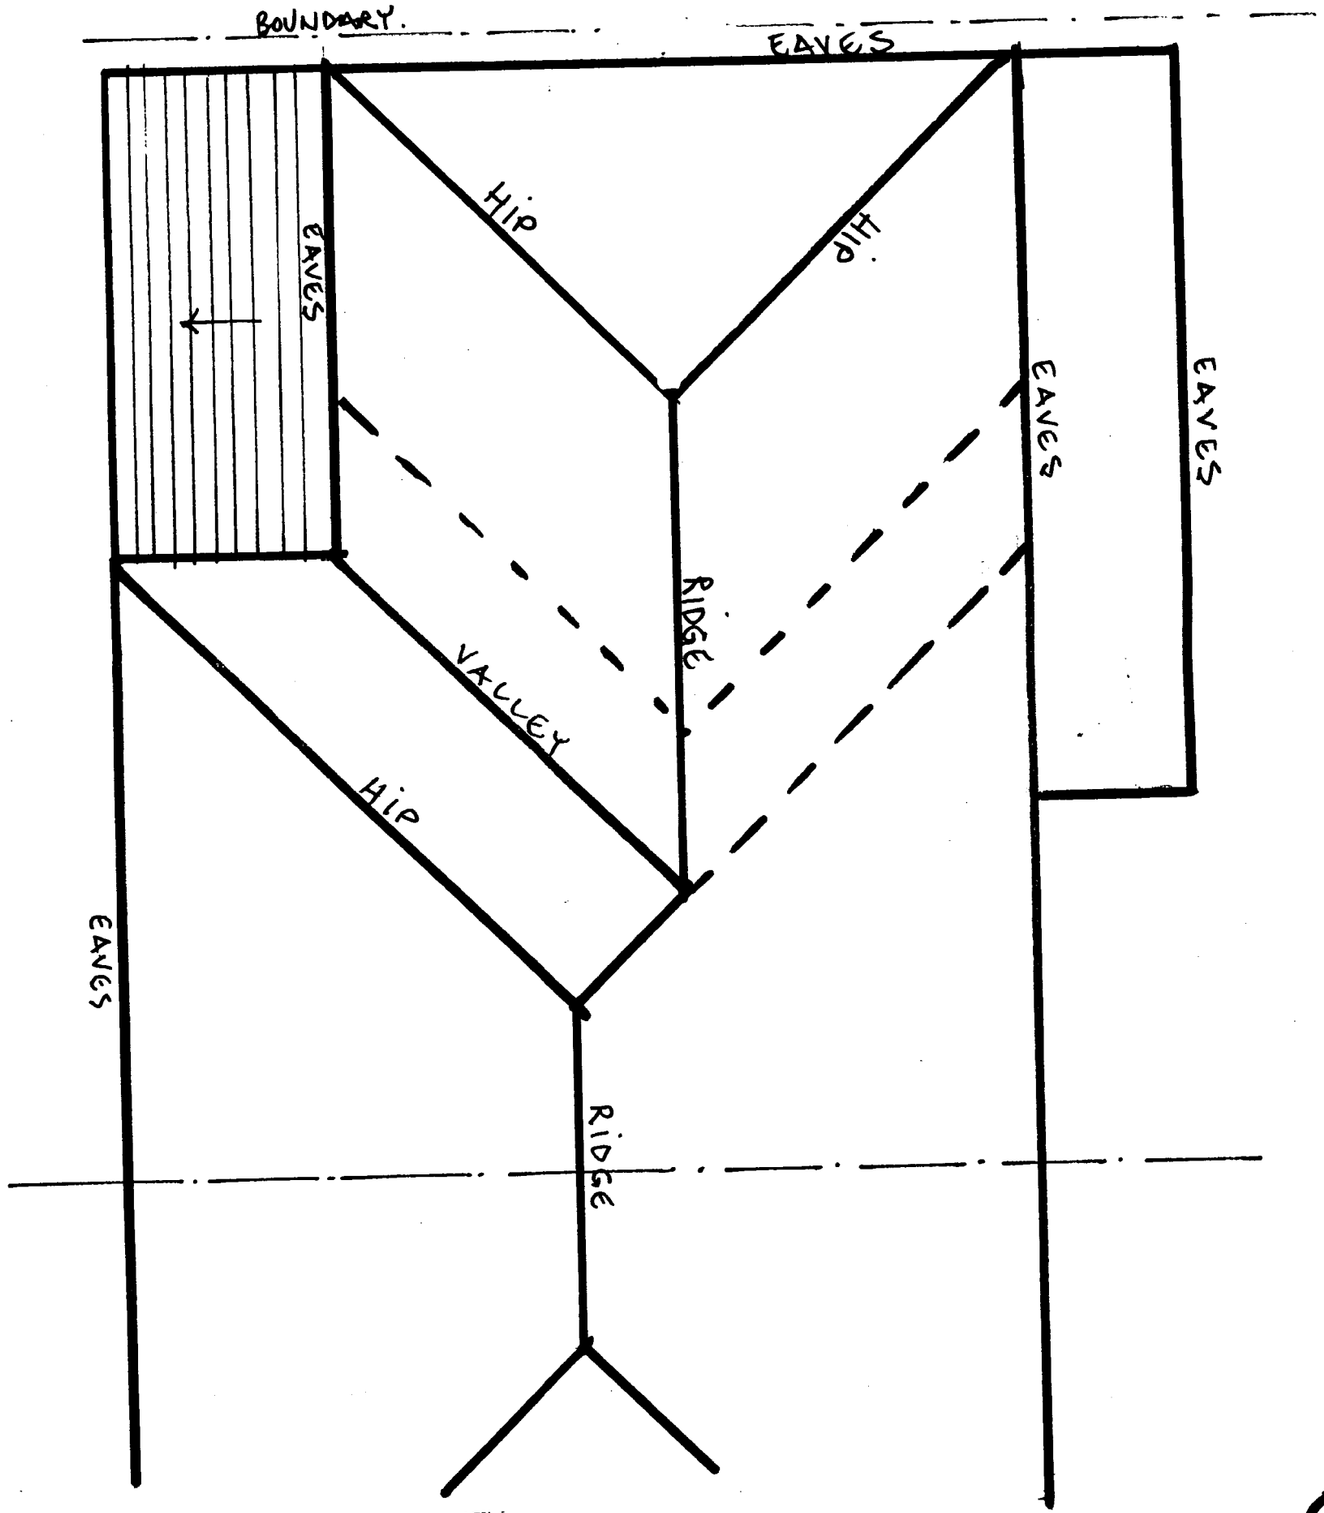


010

*Proposed Extensions*
**26 Penarth Road**
**Northenden**
**M22 4AR**

***Roof plan as proposed***

| | |
|---|---|
| **drg no.** | **AH /TR /010** |
| **scale** | **1 : 50 @ A3** |
| **date** | **Nov 2008** |