


© Copyright: All rights reserved. This drawing must not be reproduced without permission.
Do not scale from this drawing. All dimension are in millimetres unless otherwise stated.
Any discrepancies should be reported to the Architect.

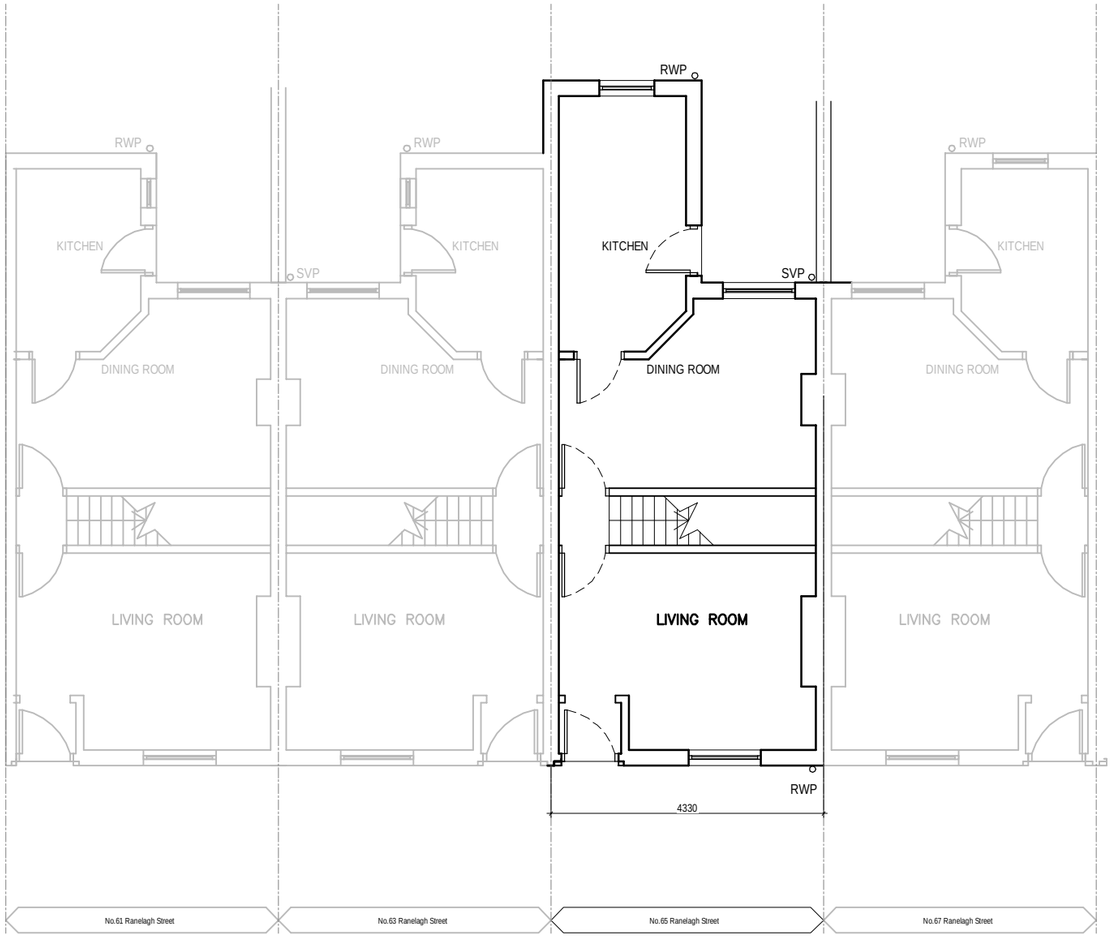

GROUND FLOOR PLAN

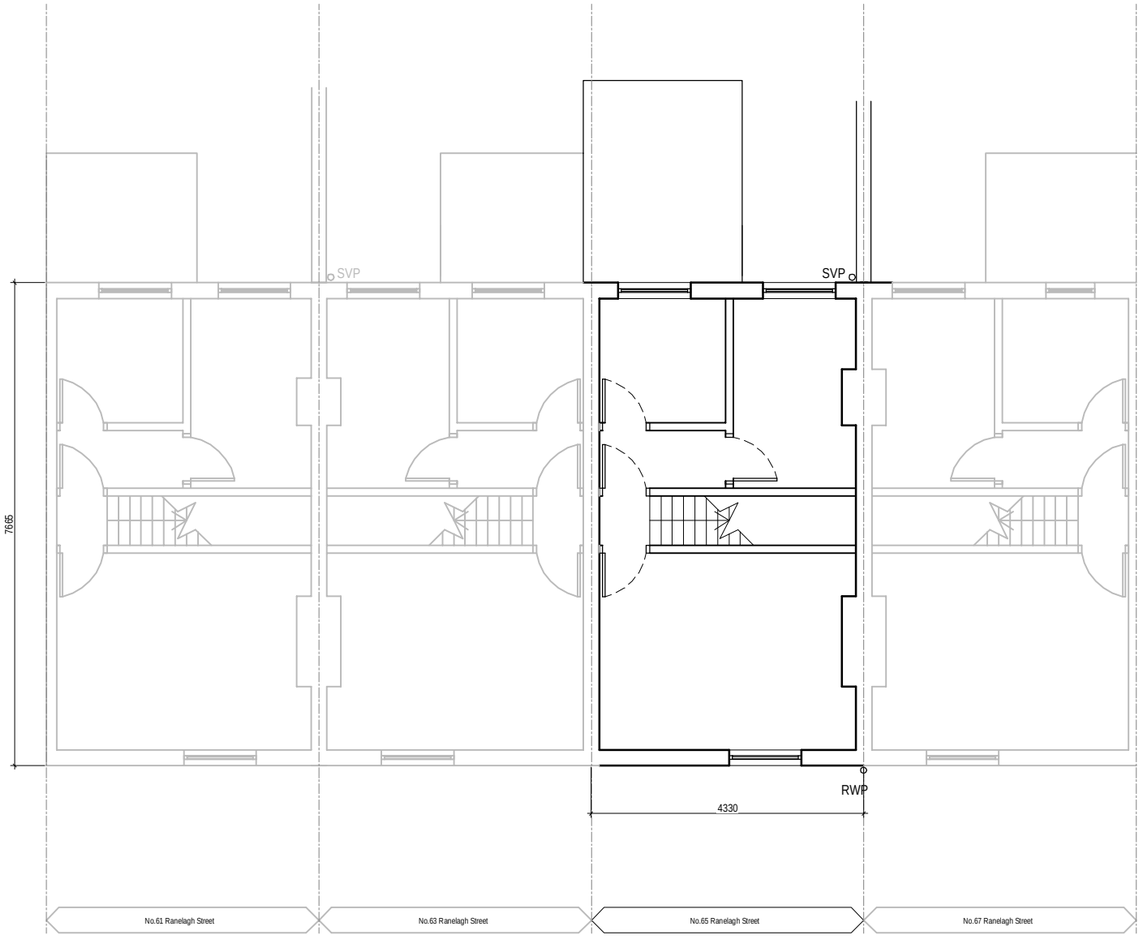

FIRST FLOOR PLAN

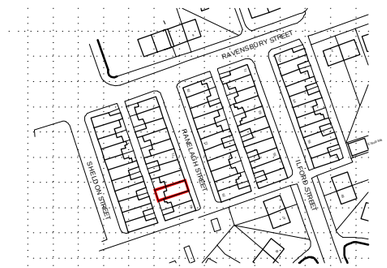

SITE LOCATION PLAN
scale 1:1250
site area 56.00 m²

N

-	Issued for Planning	9.1.13	SK	MW
	PLANNING			
Revision	Description	Date	Drawn	Checked

Halliday Meecham Architects Limited
111 Piccadilly, Manchester M1 2HY
t: +44 (0)161 661 5566
f: +44 (0)161 661 5567
e: hma@hallidaymeecham.com
w: www.hallidaymeecham.com

architecture
interior design
space planning
urban planning
project management
planning supervisors

Halliday Meecham

Client:	EASTLANDS HOMES
Project:	GREEN DEAL GO EARLY PROPERTIES
Phase / Location:	ENERGY REDUCTION & REFURBISHMENT
Drawing:	65 Ranelagh Street, M11 4FX PLANS AS EXISTING

Scale @ A1	Scale @ A3	Date:	Drawn:	Checked:	Job No.	Drawing No.	Revision
1:50	1:200	9.1.13	MB	MW	4462	(2-) 27	-