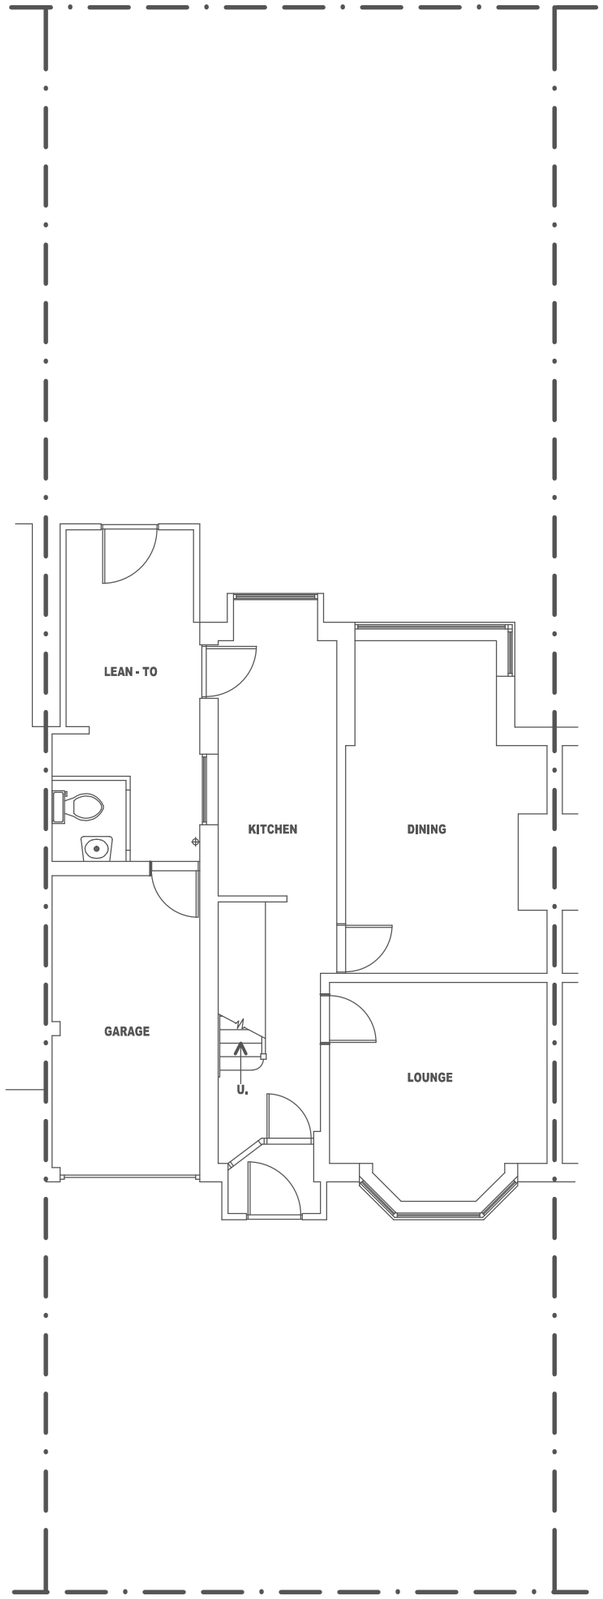

EXISTING GRD. FLOOR PLAN

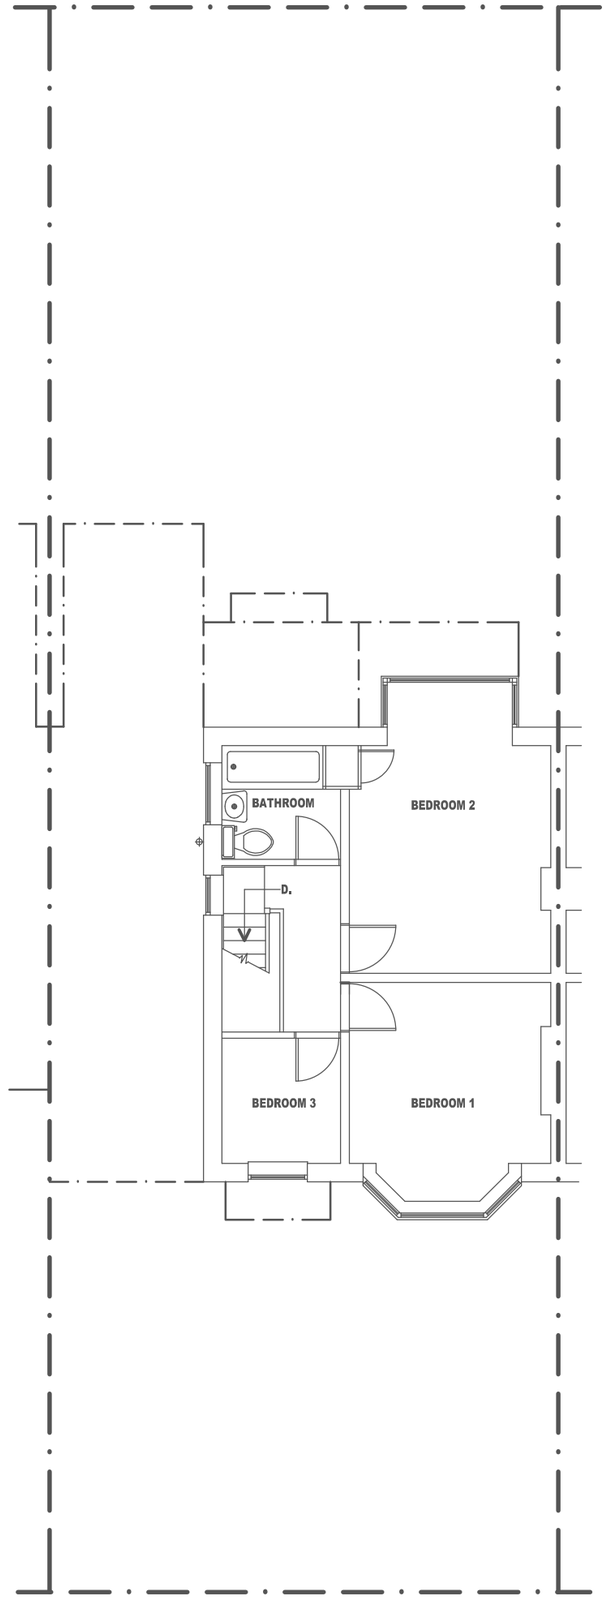

EXISTING 1st. FLOOR PLAN

Notes

All works to be in accordance with the current Building Regulations and British Standards, and to the satisfaction of the Building Control Officer and Planning Officer where applicable.

All materials are to be used and installed in accordance with the relevant manufacturer's instructions and recommendations. The quality of any materials shall not be any lower than that defined in the relevant British Standard, or that the material has been satisfactorily assessed by an appropriate independent authority.

All drawings are the Copyright of JPL Design and Construct. This drawing may not be copied by any third party without prior permission.

Rev.	Description	Date	By

JPL Design & Construct

JPL Design and Construct

www.jpldesignandconstruct.co.uk

E-mail jp@jpldesignandconstruct.co.uk

119, Rufford Drive, Whitefield,
Manchester, M45 8PD
Telephone 0161 766 3843

Drawing Title

8, Elford Grove, Gorton.

Proposed Gable Extension.

Existing Plans.

Date 24.11.11.	Drawing no. L01
Scale 1 : 100	Rev.
Drawn JP	