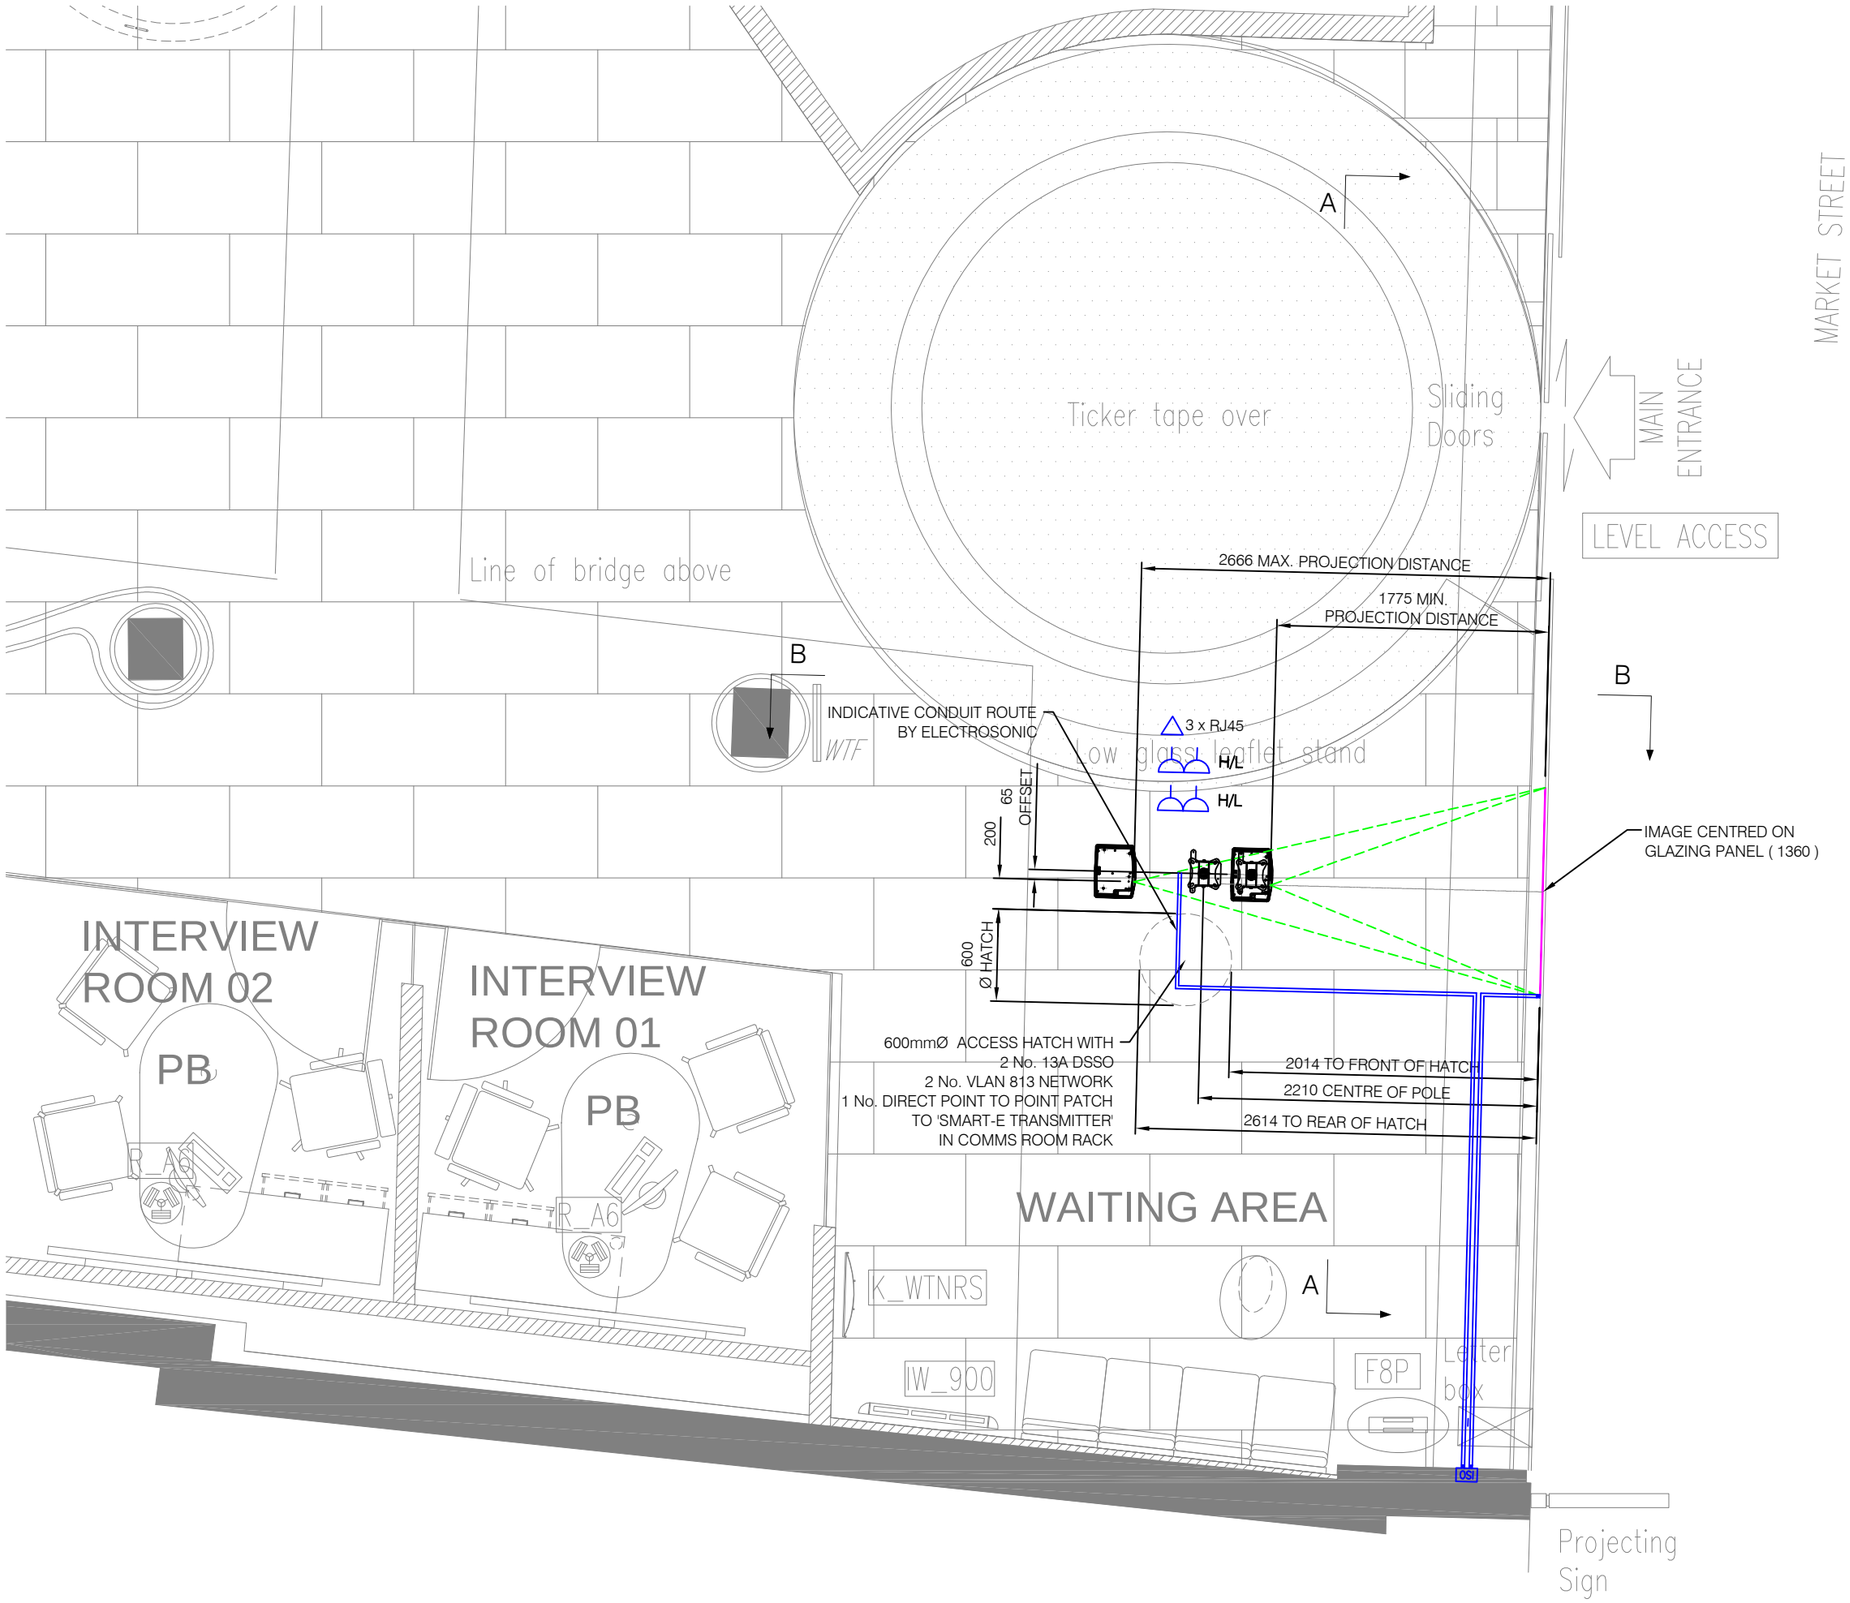

notes

IN ADDITION TO THE PORTS PROVIDED AT PROJECTOR POSITION, 1 No. VLAN 813 PORT TO BE PATCHED TO 'DIGISHOW' MEDIA PLAYER IN COMMS ROOM RACK

MITSUBISHI FD630U PROJECTOR WITH STANDARD LENS

IMAGE WIDTH - 1300mm
IMAGE HEIGHT - 731mm
OFFSET - 246mm
PROJECTION DISTANCE - MIN - 1775mm
PROJECTION DISTANCE - MAX - 2666mm

key

H/L	13A DOUBLE SWITCHED SOCKET AT HIGH LEVEL
RJ45	RJ45 DATA POINT
ISO	ISOLATION SWITCH BY OTHERS

rev:	date:	description:	drn:	eng:
02	06.12.12	ISOLATION SWITCH ADDED	JC	SW
01	04.12.12	ISSUED TO CONSTRUCTION	JC	SW
00	04.12.12	FIRST DRAWN	DS	SW

ELECTROSONIC
Hawley Mill
Hawley Road
Dartford
Kent
DA2 7SY
Tel. No. 01322 222211
Fax No. 01322 282215

Website: www.electrosonic.com

ALL RIGHTS RESERVED. REPRODUCTION OR ISSUE TO THIRD PARTIES IN ANY FORM WHATSOEVER IS NOT PERMITTED WITHOUT WRITTEN CONSENT FROM ELECTROSONIC
© 2012 ELECTROSONIC Ltd

scale: 1:40 @ A3

ALL DIMENSIONS & SIZES TO BE VERIFIED ON SITE BEFORE ANY WORK IS CARRIED OUT ON SITE. ALL DIMENSIONS IN mm UNLESS STATED OTHERWISE

project name: Barclays Branch Projections

project no: AJN60037

site address: 86-88 Market St Manchester MI 1PD

drawing title: Projection Plan Layout Details

status: CONSTRUCTION

drawn by: Dean Shipp

date: 04.12.2012

job contact: Steve Whiting

drawing no: 60037-06-AV100

rev: 02

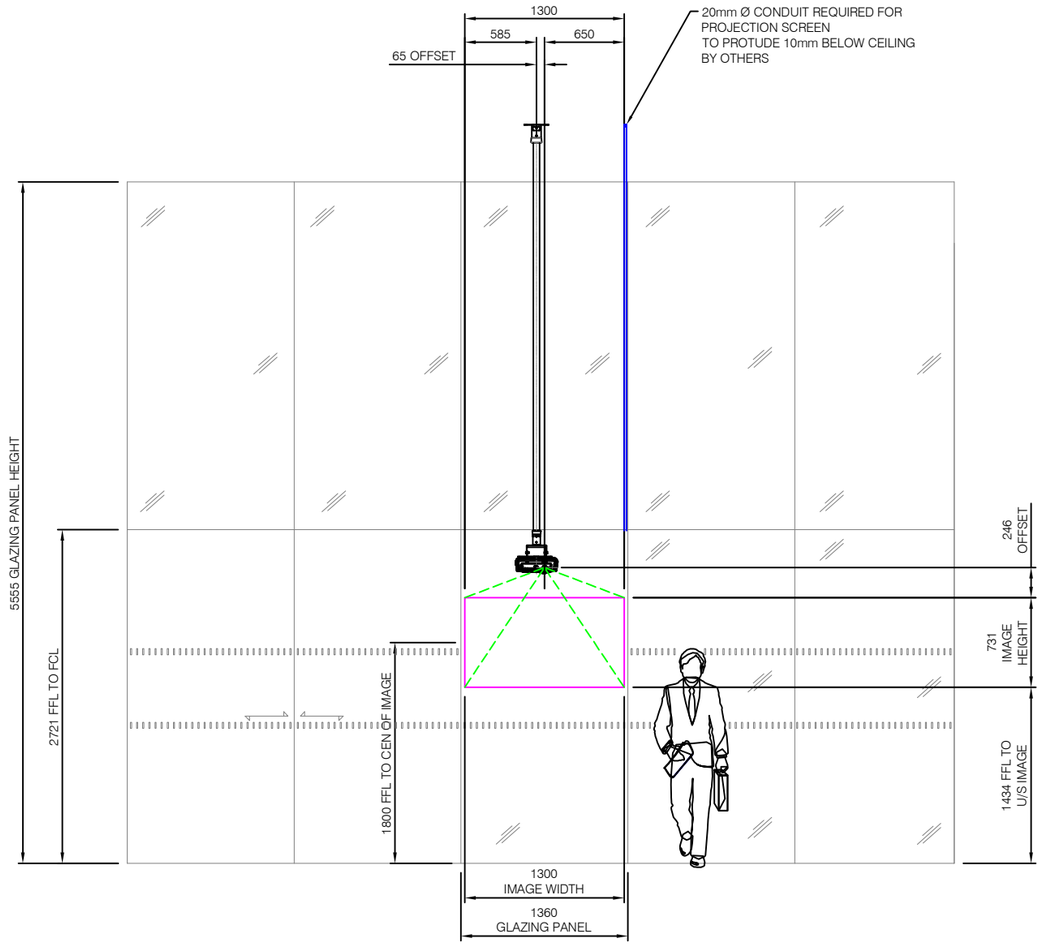

ELEVATION ON A - A

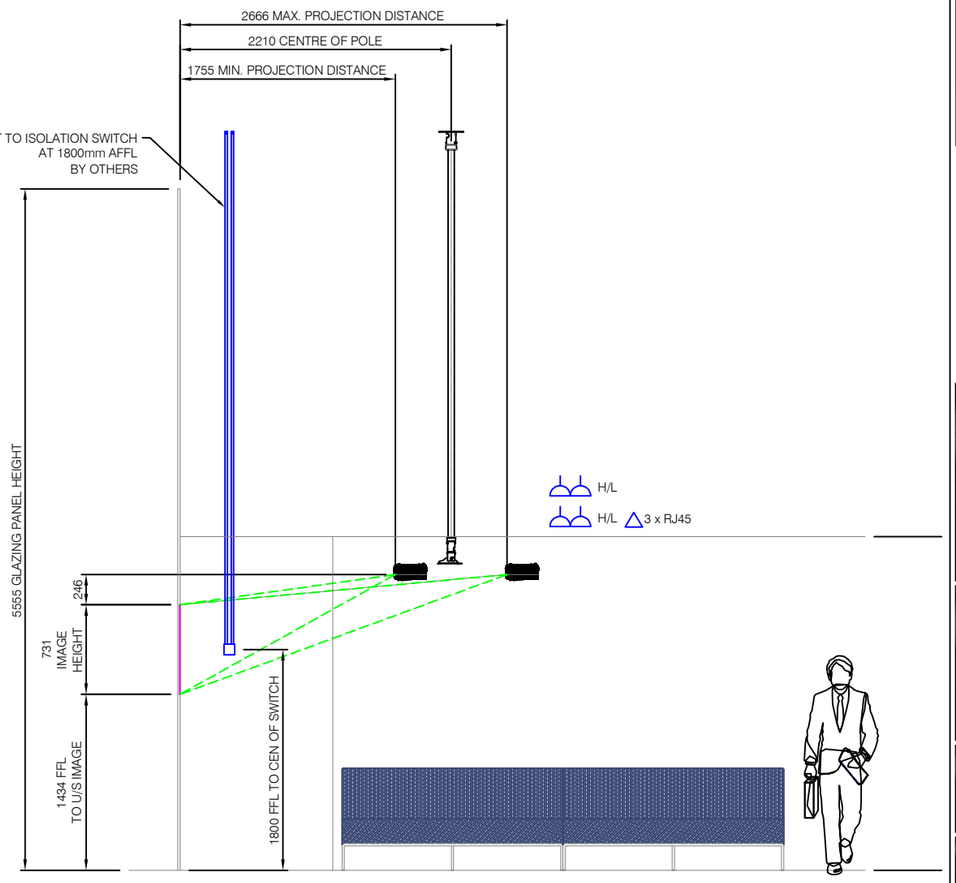

ELEVATION ON B - B

notes

IN ADDITION TO THE PORTS PROVIDED AT PROJECTOR POSITION, 1 No. VLAN 813 PORT TO BE PATCHED TO 'DIGISHOW' MEDIA PLAYER IN COMMS ROOM RACK

MITSUBISHI FD630U PROJECTOR WITH STANDARD LENS

IMAGE WIDTH - 1300mm
IMAGE HEIGHT - 731mm
OFFSET - 246mm
PROJECTION DISTANCE - MIN - 1775mm
PROJECTION DISTANCE - MAX - 2666mm

key

H/L — 13A DOUBLE SWITCHED SOCKET AT HIGH LEVEL

RJ45 — RJ45 DATA POINT

ISO — ISOLATION SWITCH BY OTHERS

rev:	date:	description:	dm:	eng:
02	06.12.12	ISOLATION SWITCH ADDED	JC	SW
01	04.12.12	ISSUED FOR CONSTRUCTION	JC	SW
00	04.12.12	FIRST DRAWN	DS	SW

ELECTROSONIC
Hawley Mill
Hawley Road
Dartford
Kent
DA2 7SY
Tel. No. 01322 222211
Fax No. 01322 282215

Website: www.electrosonic.com

ALL RIGHTS RESERVED. REPRODUCTION OR ISSUE TO THIRD PARTIES IN ANY FORM WHATSOEVER IS NOT PERMITTED WITHOUT WRITTEN CONSENT FROM ELECTROSONIC
© 2012 ELECTROSONIC Ltd

scale: 1:50 @ A3
ALL DIMENSIONS & SIZES TO BE VERIFIED ON SITE BEFORE ANY WORK IS CARRIED OUT ON SITE. ALL DIMENSIONS in mm UNLESS STATED OTHERWISE

project name: Barclays Branch Projections

project no: AJN60037

site address: 86-88 Market St
Manchester
MI 1PD

drawing title: Projection Elevations

status: CONSTRUCTION

drawn by: Dean Shipp | date: 04.12.2012

job contact: Steve Whiting

drawing no: 60037-06-AV300 | rev: 02