
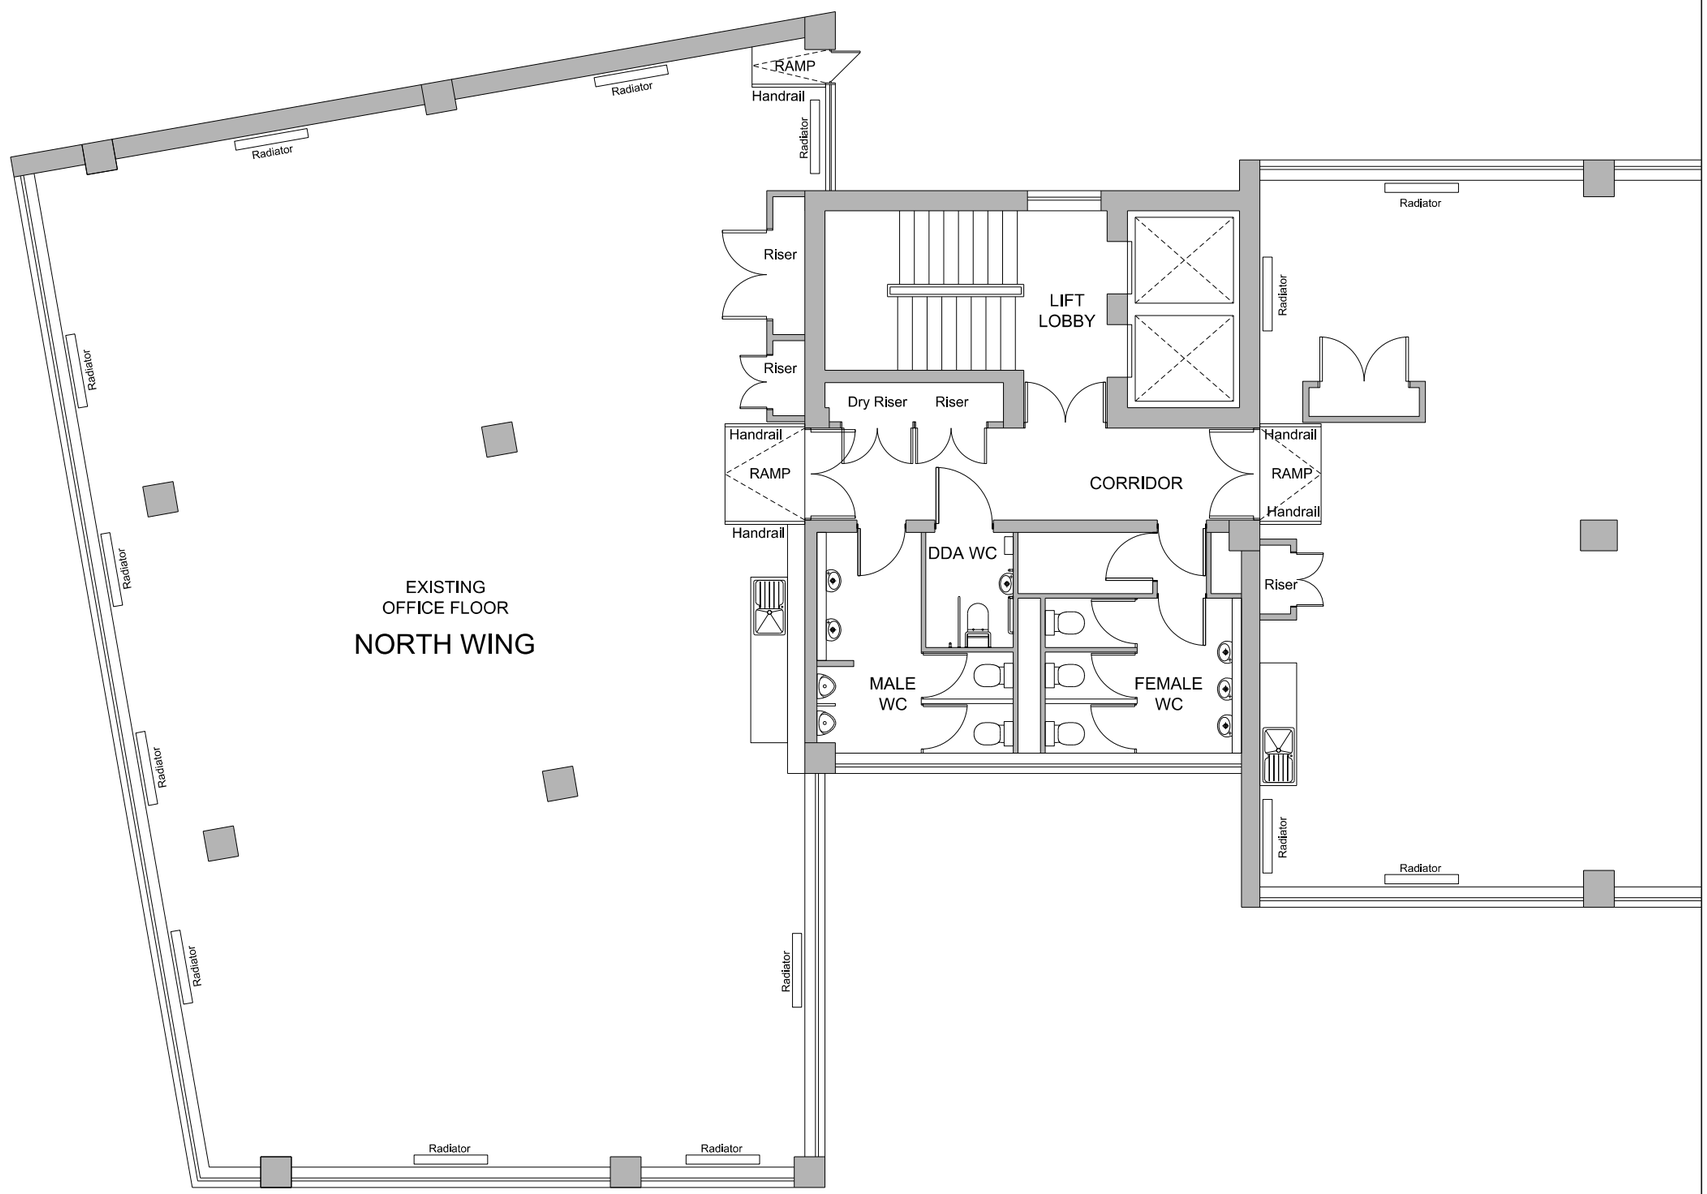


General Notes
Do not scale from drawing. Use marked dimensions.
To be read in conjunction with all other Consultant's drawings.
The Architect to be immediately notified of any discrepancies.
Copyright on this drawing retained by the Architect.

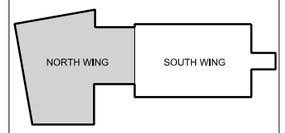

KEY PLAN - FIFTH FLOOR PLAN
39 DEANSGATE

No.	Date	Dwn	Chk	App	Revision or reason for Issue
-	12.08.13	SH	GS	JR	Issue for Information

Client
AXA Real Estate
8th Floor, 155 Bishopsgate
London
EC2M 3XJ

D E N T O N
C O R K E R
M A R S H A L L

Architect
Denton Corker Marshall LLP
Lowry House 17 Marble Street
Manchester M2 3AW
Telephone 0161 834 3511 Facsimile 0161 839 2627
Email mail@dentoncorkermarshall.co.uk

Project Title
SPEAKERS HOUSE
39 DEANSGATE

Scale / North Point
1:100@A3

Drawing Title
EXISTING NORTH WING
FIFTH FLOOR PLAN

Drawing Number: **6459-A-G200-XP-05-North**
Revision: **-**

Drawing Status
INFORMATION