NOTES:
The contractor is to check all dimensions on site before commencing. do not scale from this drawing.
This drawing remains the copyright of edge architects.

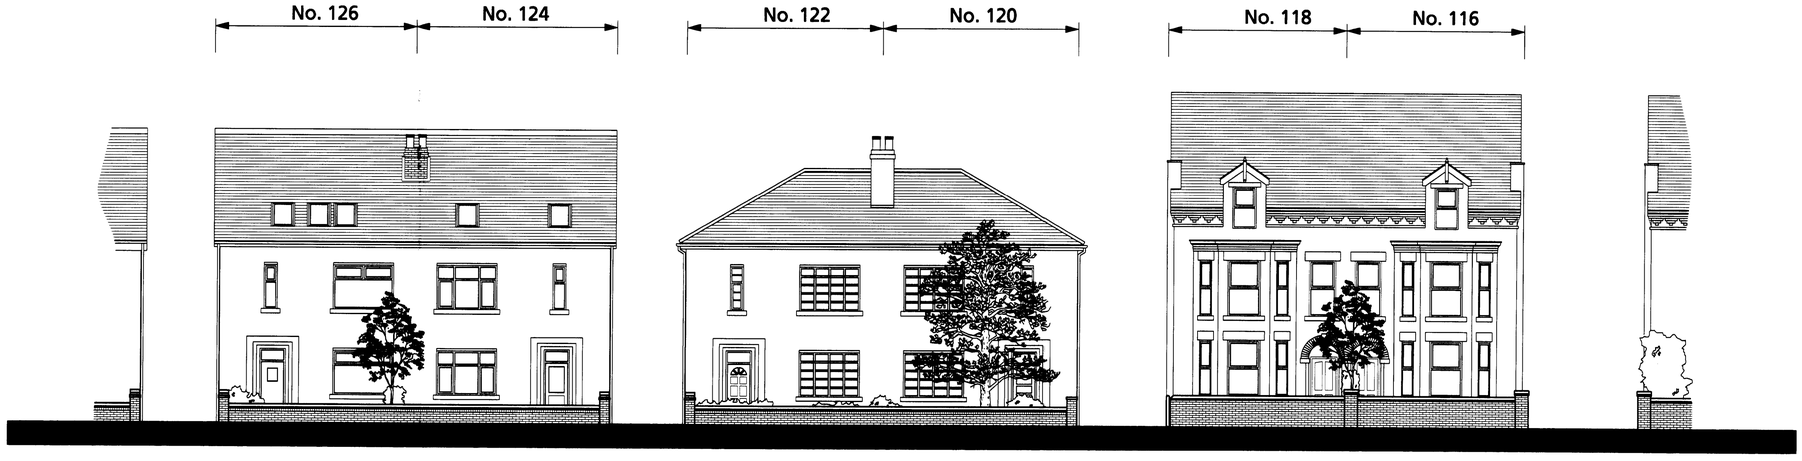


**Existing Street Scene Elevation @ 1:100 Scale**

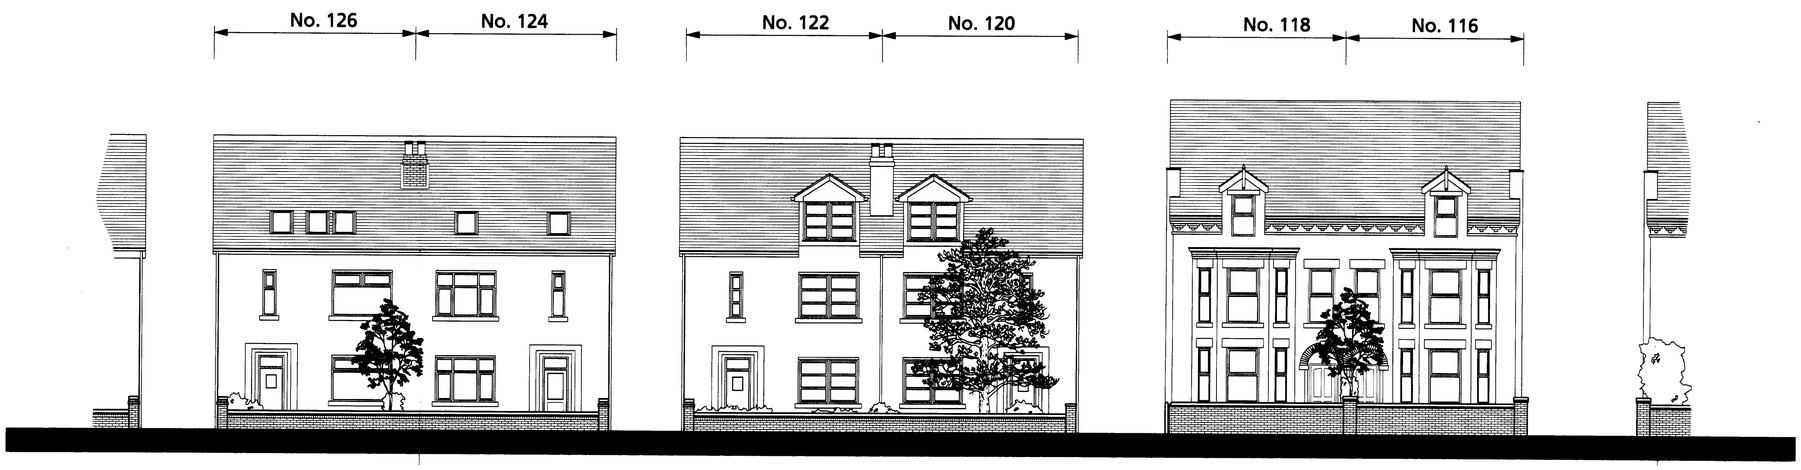


**Proposed Street Scene Elevation @ 1:100 Scale**

PLANNING
ACK'D
REPLIED
REC'D 10 JUN 2008

Revision

Client

**Mr J Nichols**

Job

**120-122 Old Lansdowne Road Didsbury**

Drawing

**Street Scene Elevations**

**1:100 @ A1** Scale
**RW** Drawn
**May 08** Date

Drg. No.

**E046 - 03**

edge architects
RIBA Chartered Practice

Architects Planning Interior Design & Landscape
Scale Hill 28 Congleton Road Alderley Edge Cheshire SK9 7AB
T: +44 (0)1625 582341. F: +44 (0)1625 468072
E: mail@edgearchitects.co.uk
W: edgearchitects.co.uk