
KEY

Site location boundary

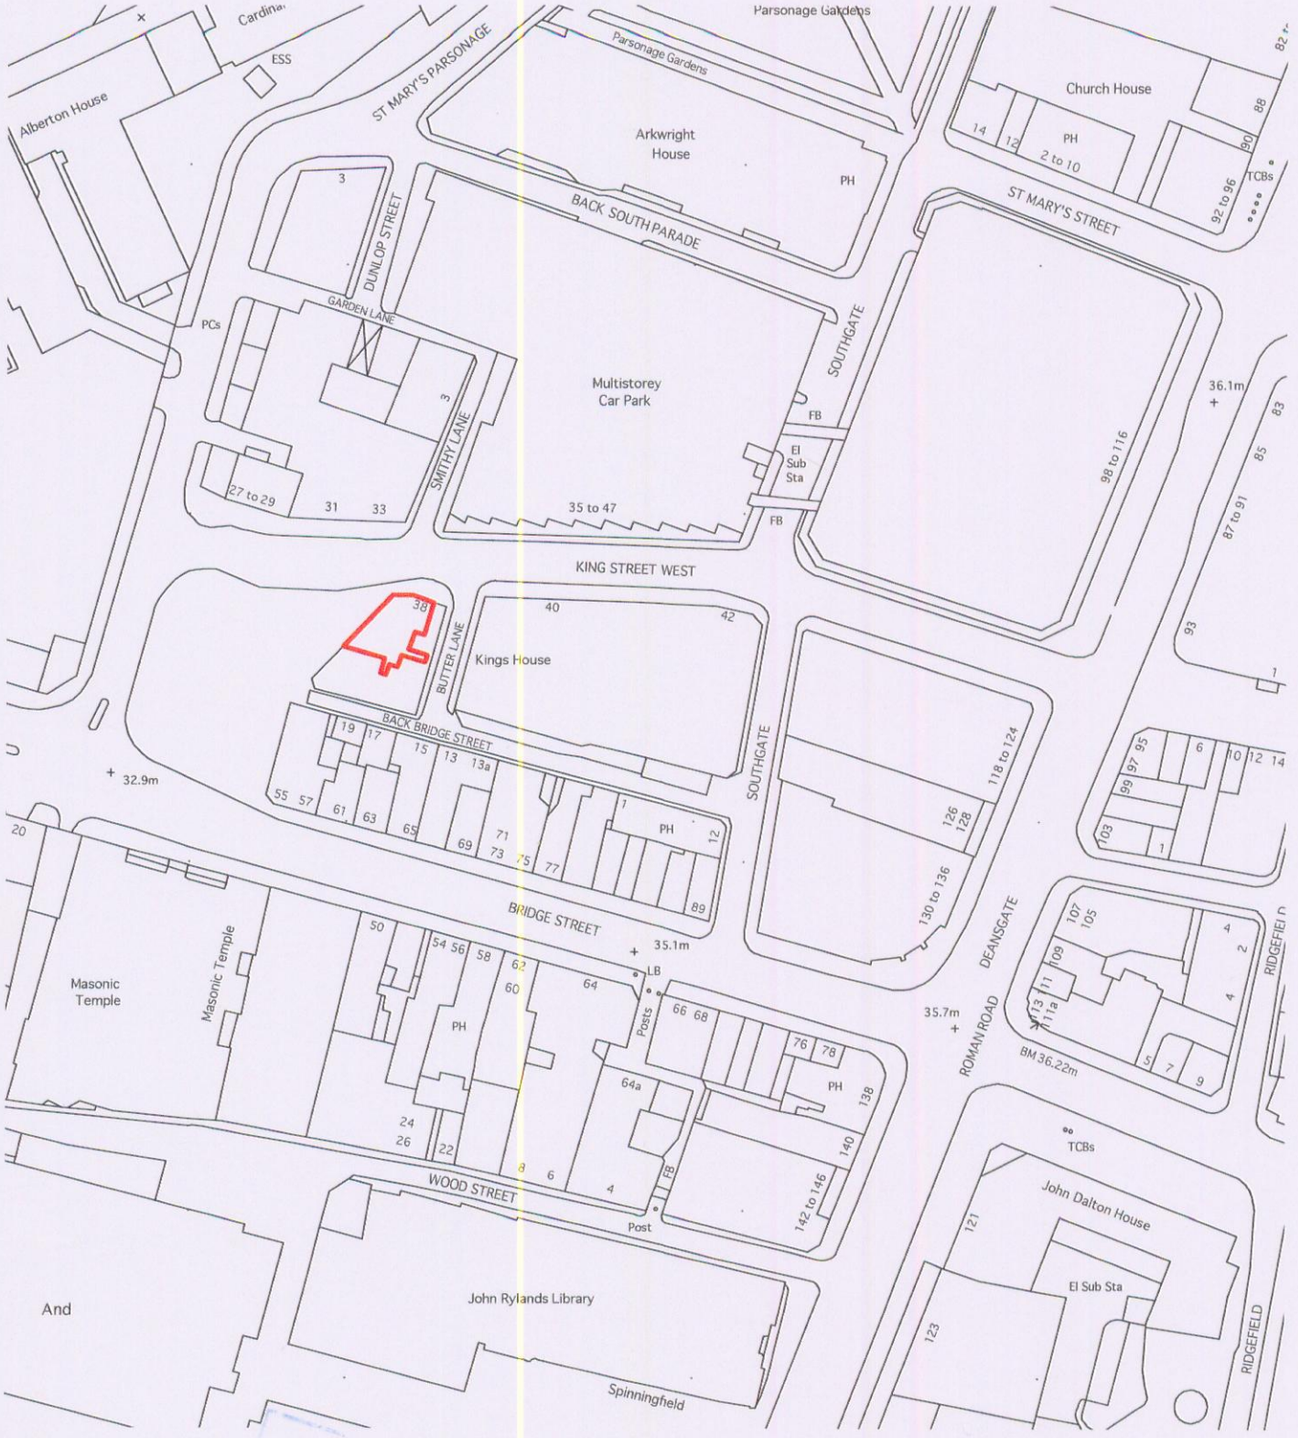

PLANNING
ACKD
REPLIED
REC'D 23 APR 2009
14
M
100
UNIT
REC'D
DATE
STATION

Units 3, 4 & 5 Courlettes Wat,
38 King Street West
Manchester

Drawing Title

Done Bookmakers

T 01285 888084 | F 01285 885115 | www.ppg-llp.co.uk

© Copyright Pegasus Planning Group llp. © Crown copyright. All rights reserved. Ordnance Survey Copyright Licence number 100042093 | Promap Licence number 100020449.
Pegasus Urban Design is part of Pegasus Planning Group LLP. Drawing prepared for planning. Any queries to be reported to Pegasus for clarification

www.ppg-llp.co.uk
Team DH/GN
16th July 2008
1:1250 @A4

D.0261_01-1

Pegasus Planning Group