

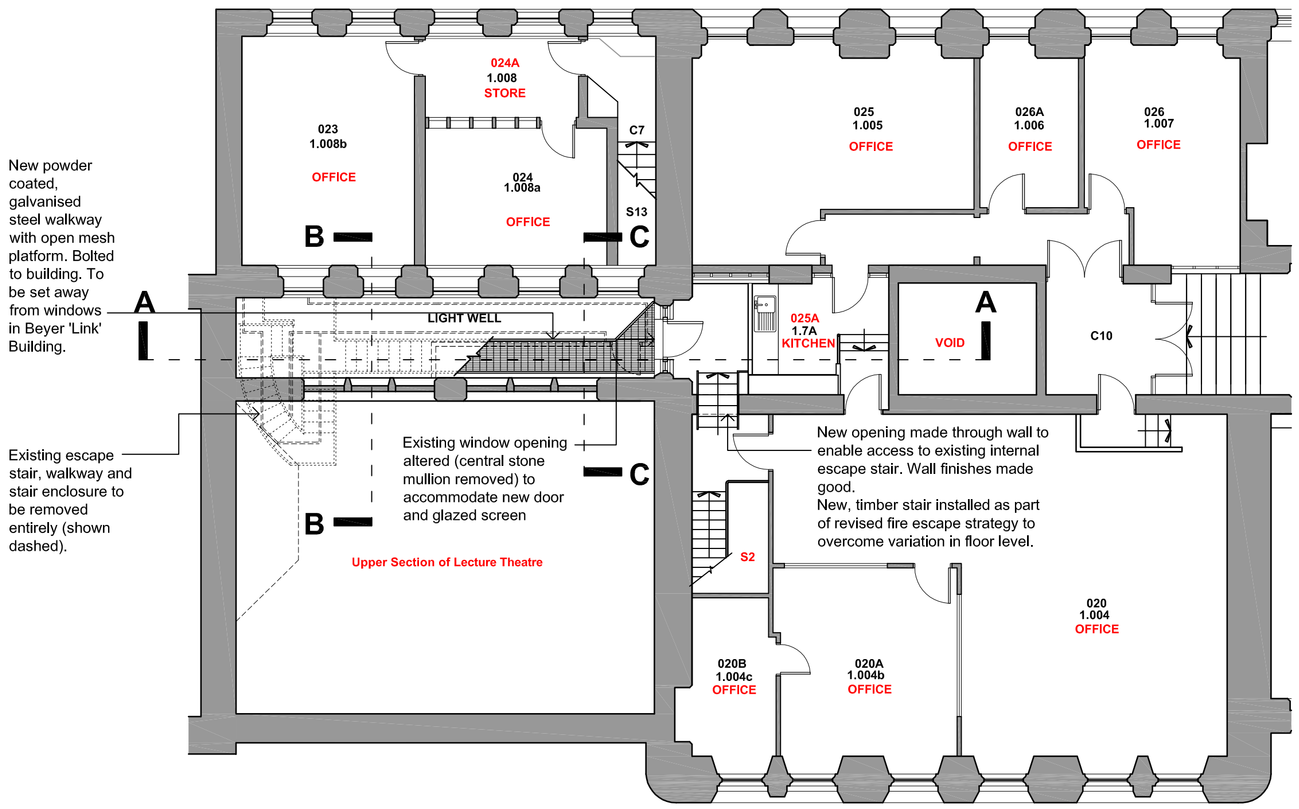



Part First Floor Plan as Proposed @ 1:100

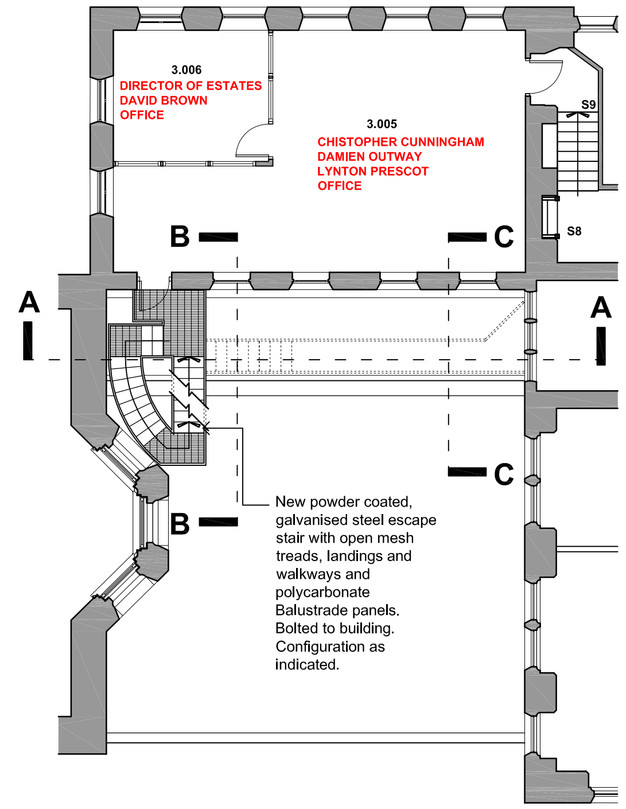


Part Third Floor Plan as Proposed @ 1:100

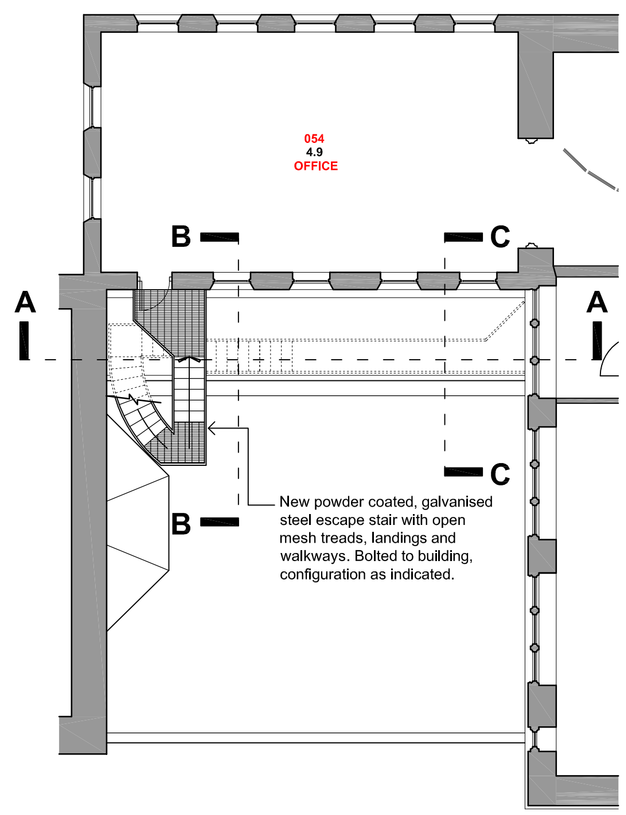

Part Fourth Floor Plan as Proposed @ 1:100

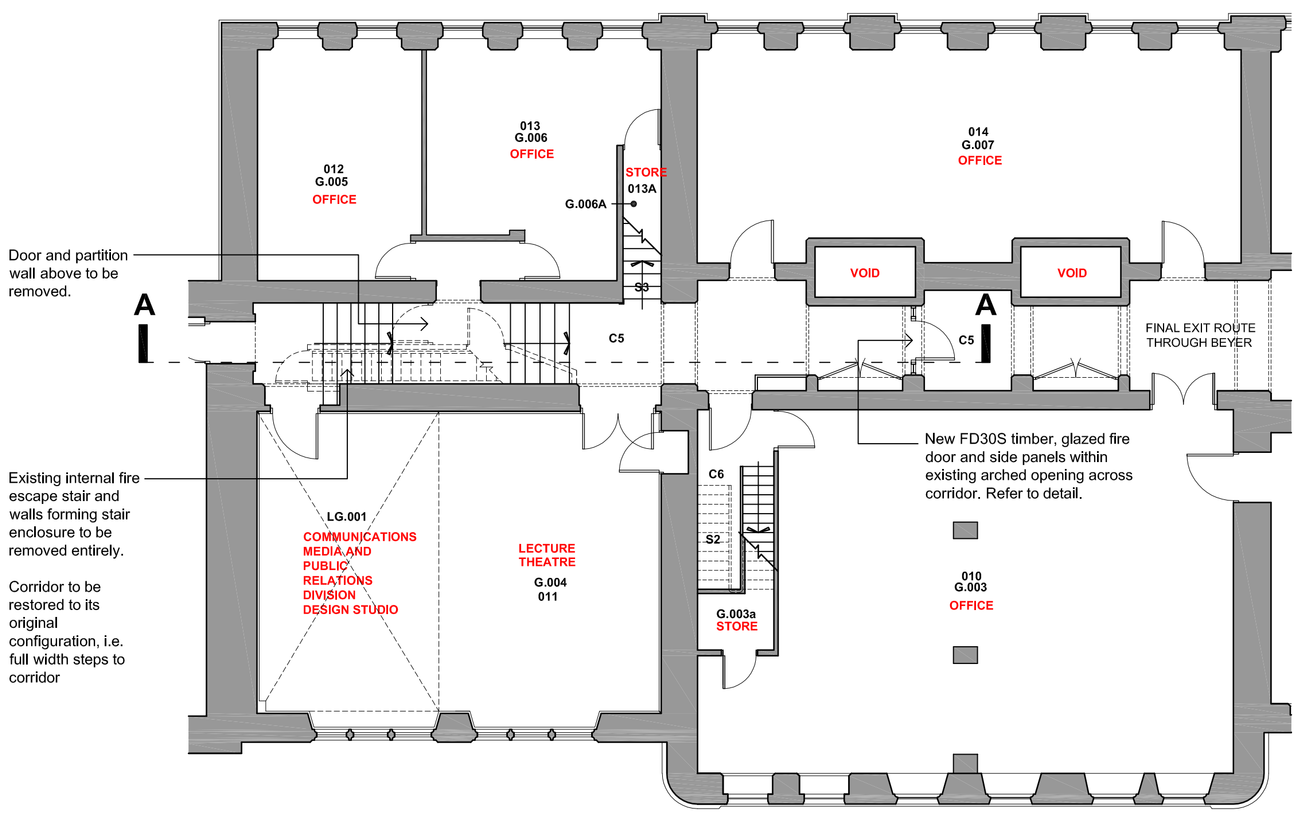

Part Ground Floor Plan as Proposed @ 1:100

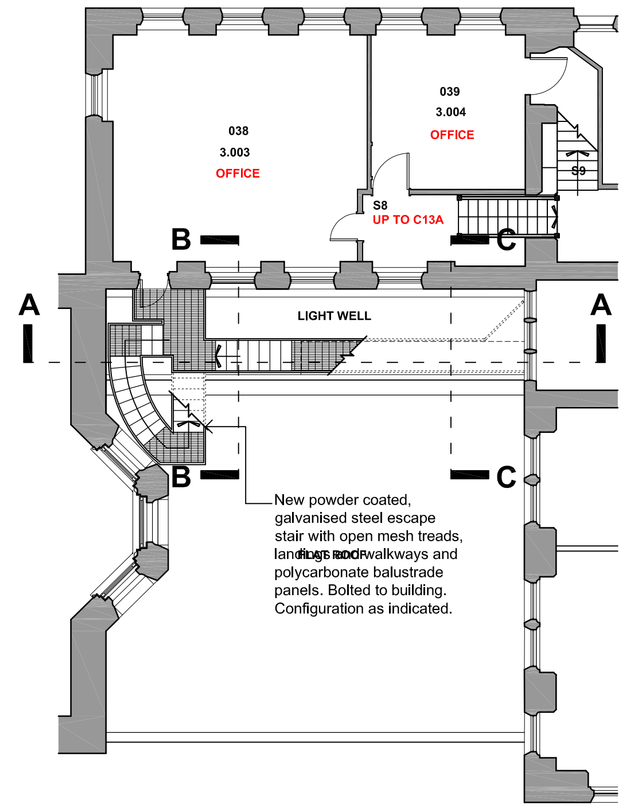

Part Second Floor Plan as Proposed @ 1:100

Planning Drawings

Contract
MANCHESTER UNIVERSITY: PHASE 4 FABRIC REPAIRS

Client UNIVERSITY OF MANCHESTER

Building / Structure BEYER BUILDING

FIRE ESCAPE ALTERATIONS:
PLANS, AS PROPOSED

Drawing No. 11

Scale 1:100 @ A1

Contract No. 4106A

Drawn AB

Date 04.06.13

Revision -

LLOYD EVANS PRICHARD
No.5 The Parsonage, Manchester M3 2HS
Tel: 0161-834 6251, Fax: 0161-832 1785