

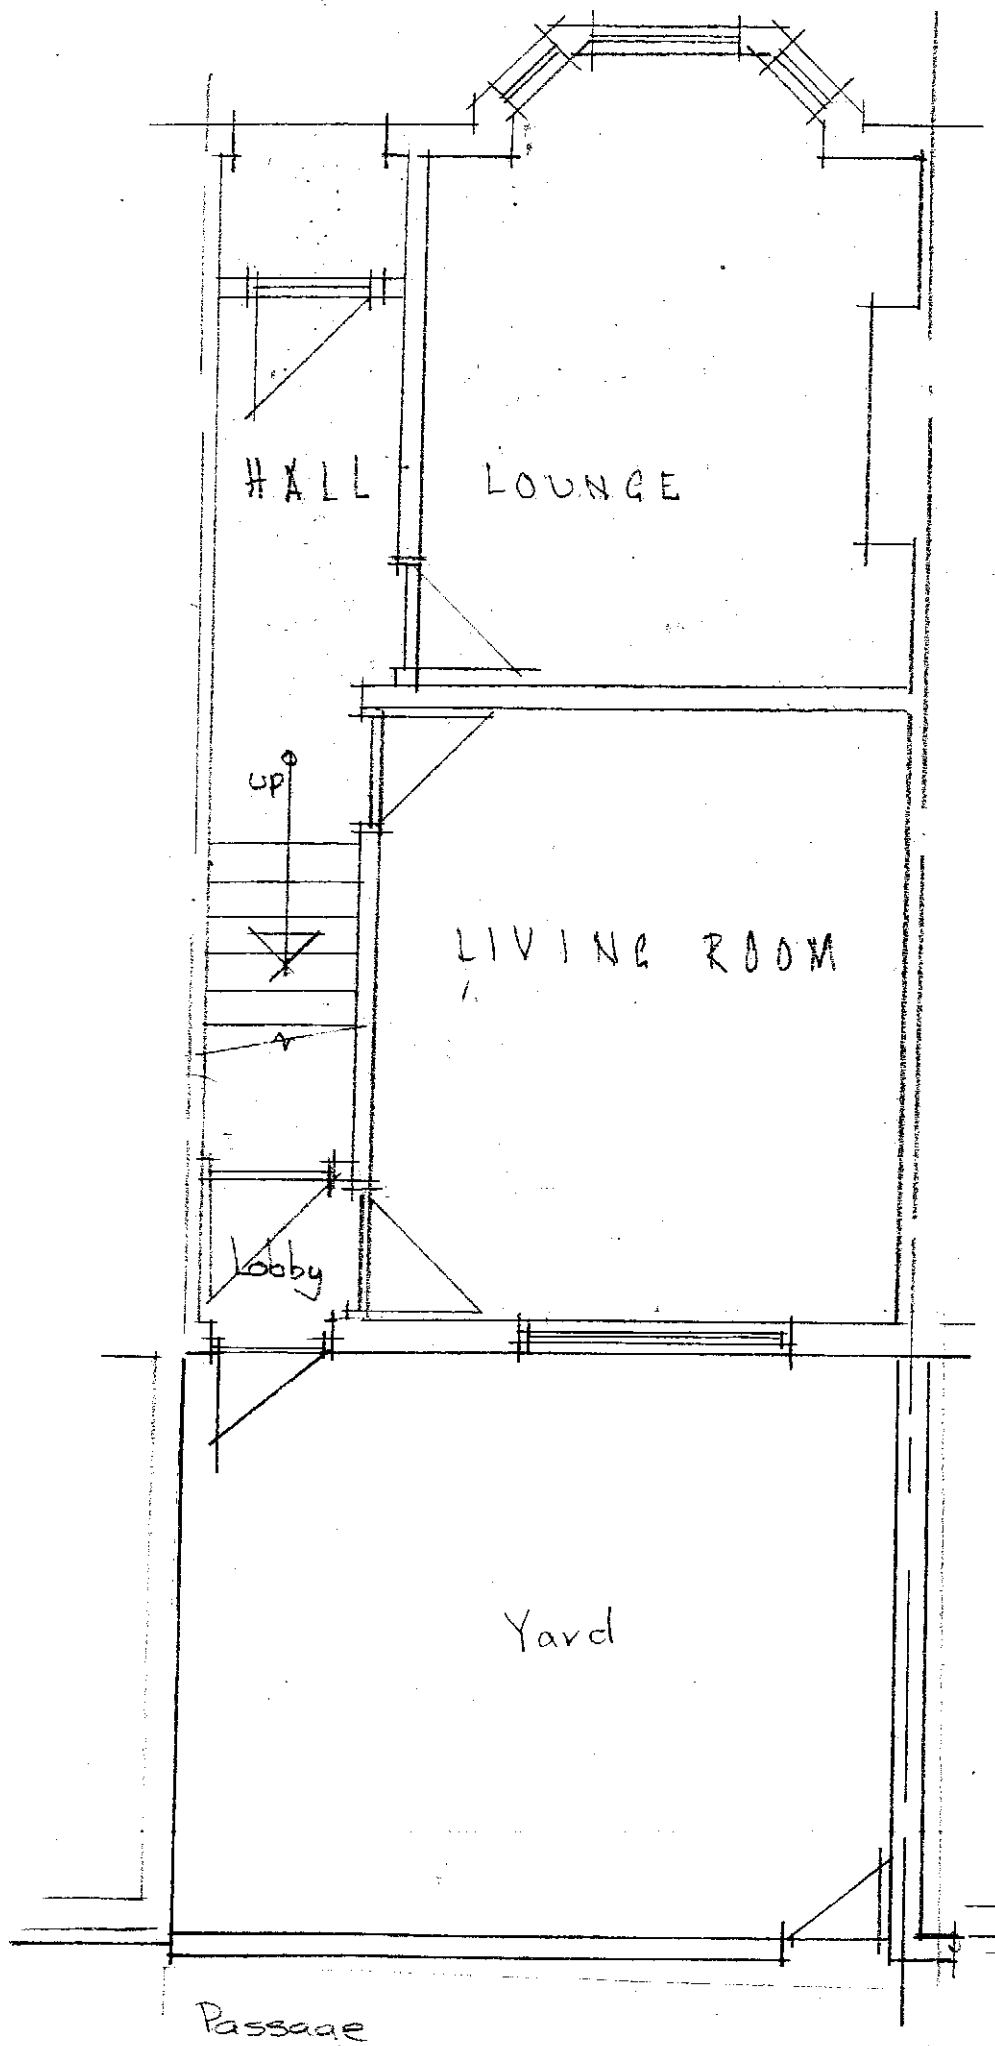


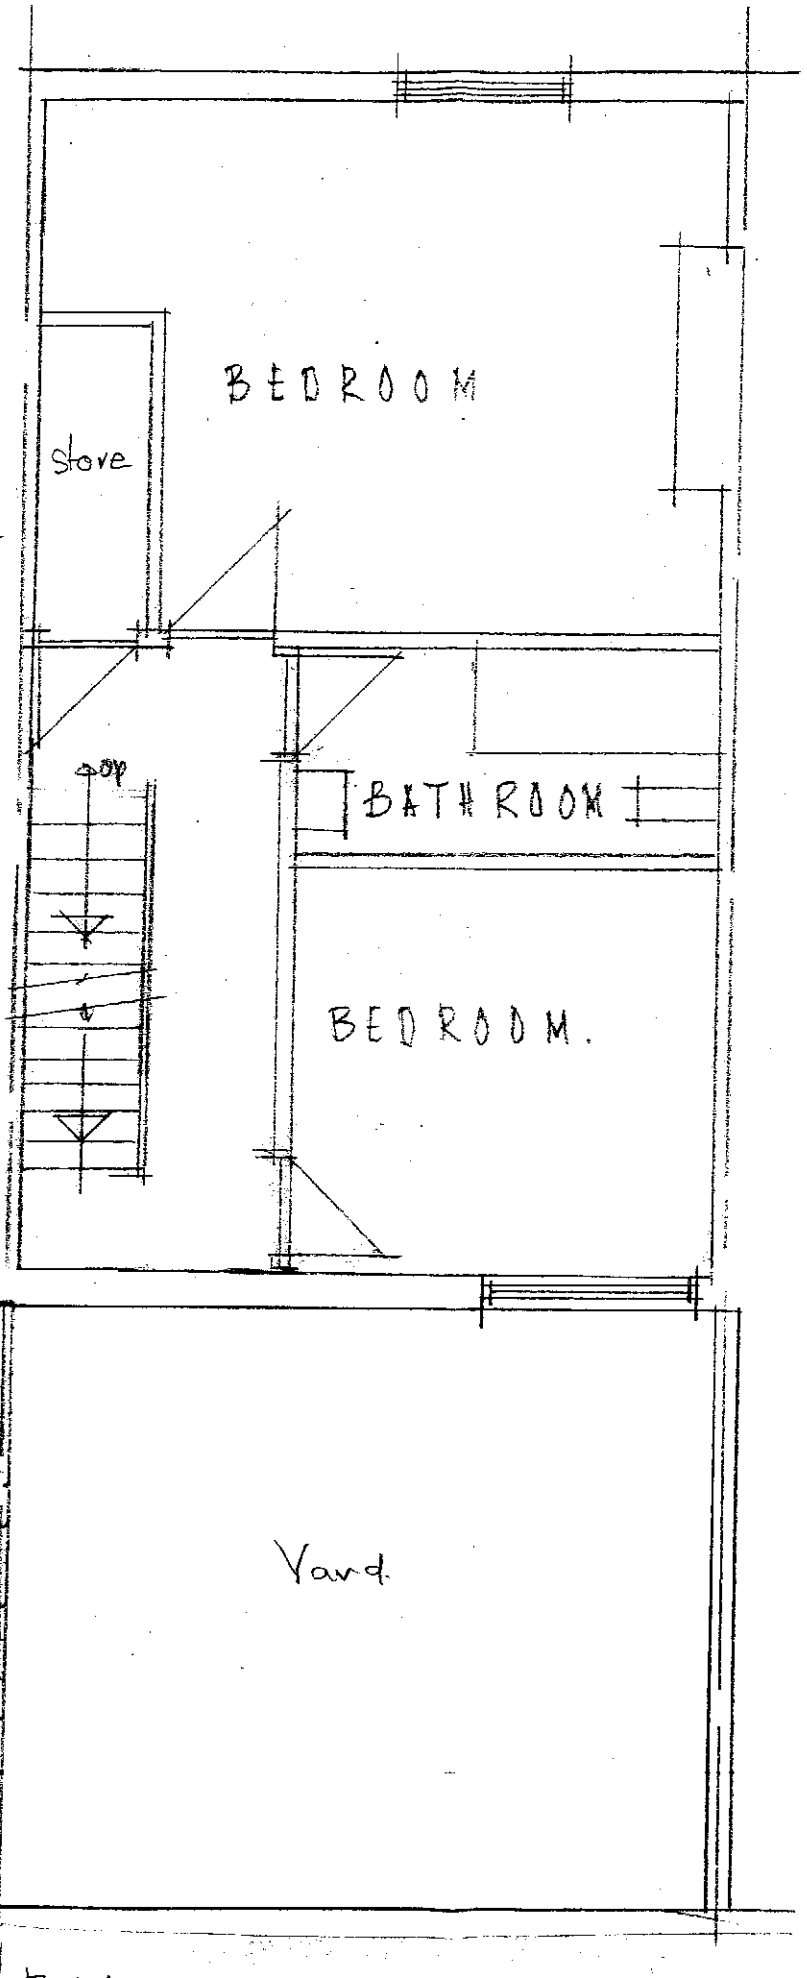

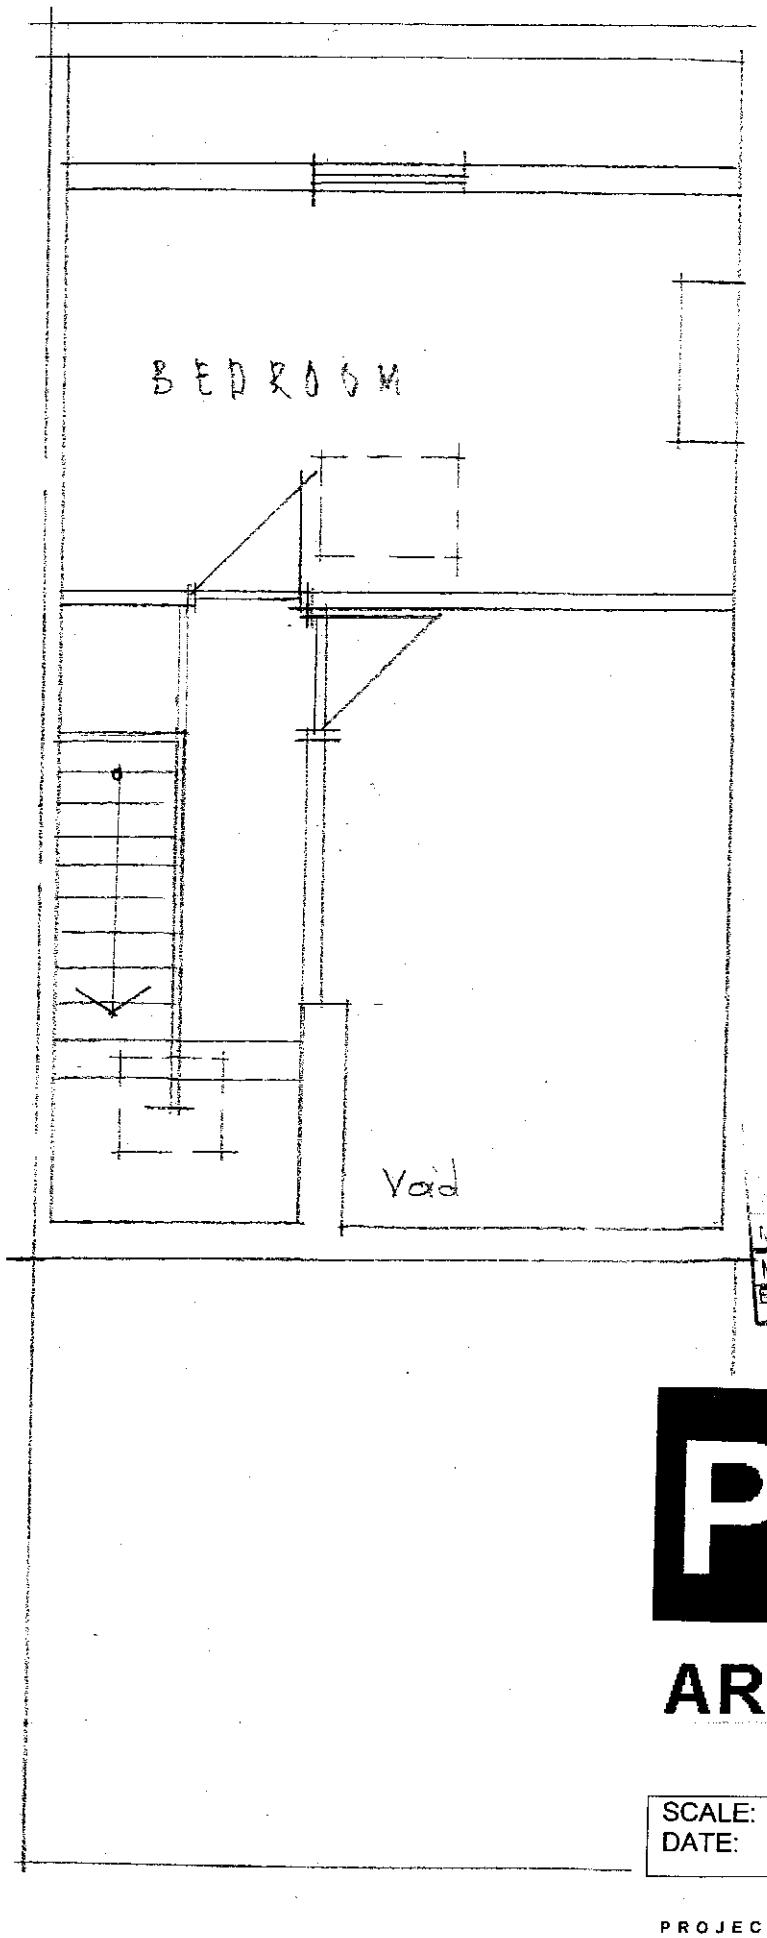


EXISTING.

GROUND FLOOR PLAN . FIRST FLOOR PLAN SECOND FLOOR PLAN


PDC
ARCHITECTS

SCALE:	1:50	Drg. No.
DATE:	03:08	804.01

PROJECT DESIGN CONSULTANTS
BARCLAY HOUSE, 35 WHITWORTH ST. WEST
MANCHESTER. M1 5NG
Telephone +44 (0) 161 228 2370
Facsimile +44 (0) 161 236 2646

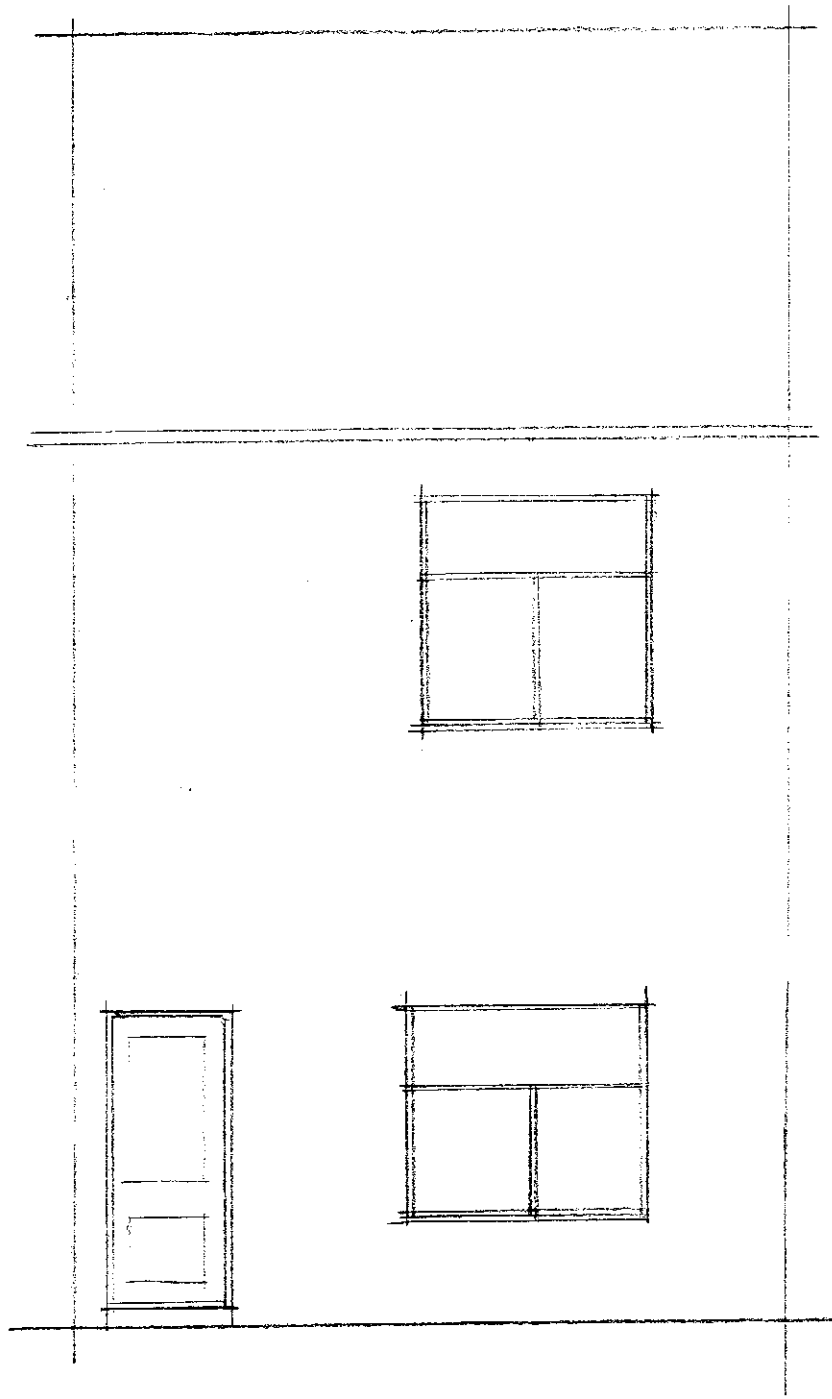

EXISTING REAR ELEVATION

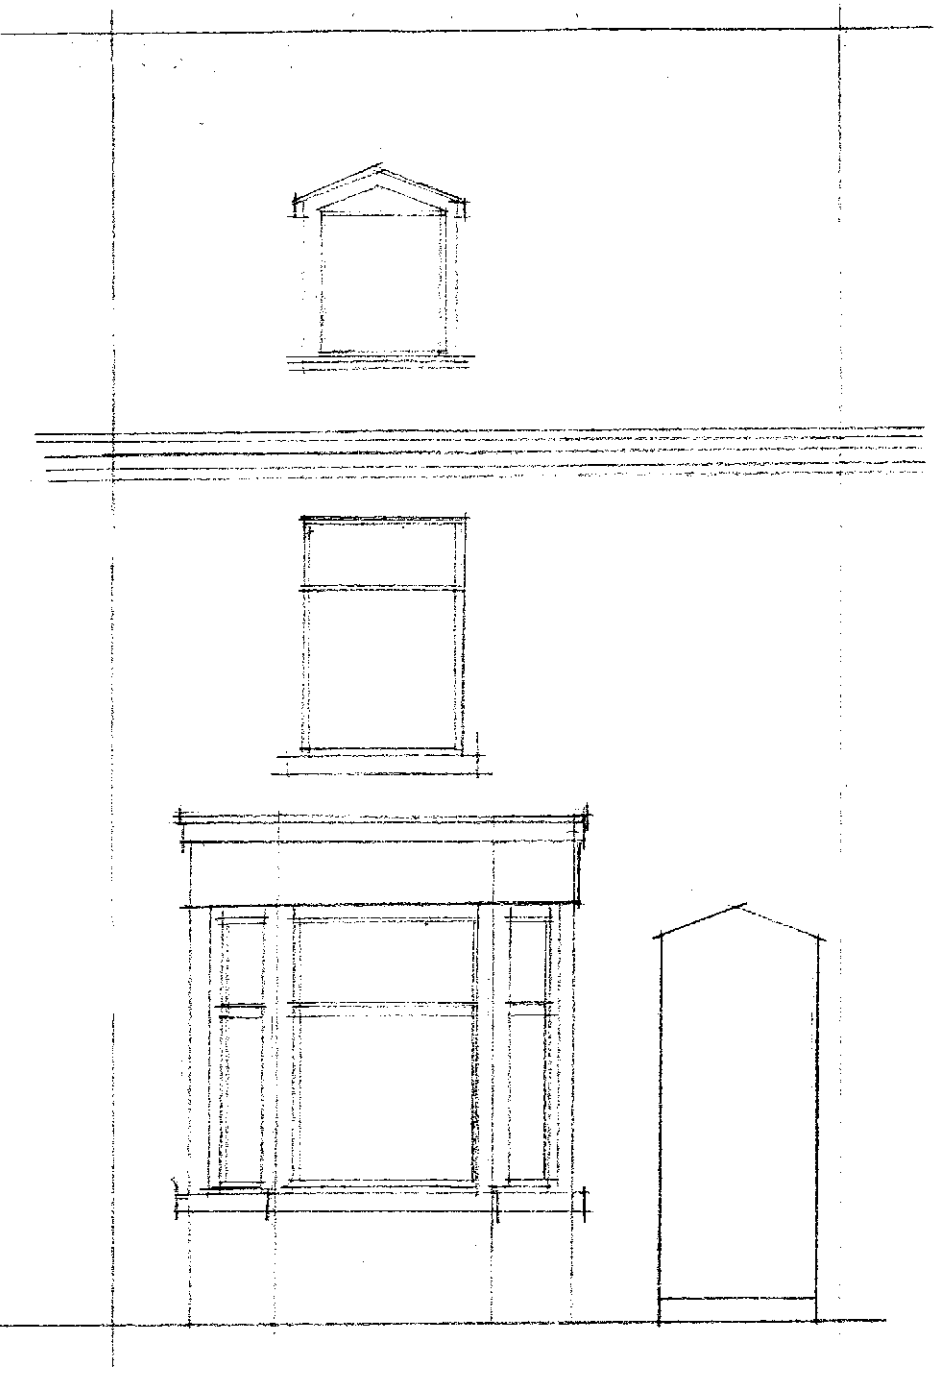

EXISTING FRONT ELEVATION.

14 Mar 2008

PDC

ARCHITECTS

SCALE:	1:50	Drg. No.
DATE:	03:08	804.0

PROJECT DESIGN CONSULTAN
BARCLAY HOUSE, 35 WHITWORTH ST. WE
MANCHESTER, M1 5N
Telephone +44 (0) 161 228 23
Facsimile +44 (0) 161 236 26
pdcarchitects@btopenworld.c