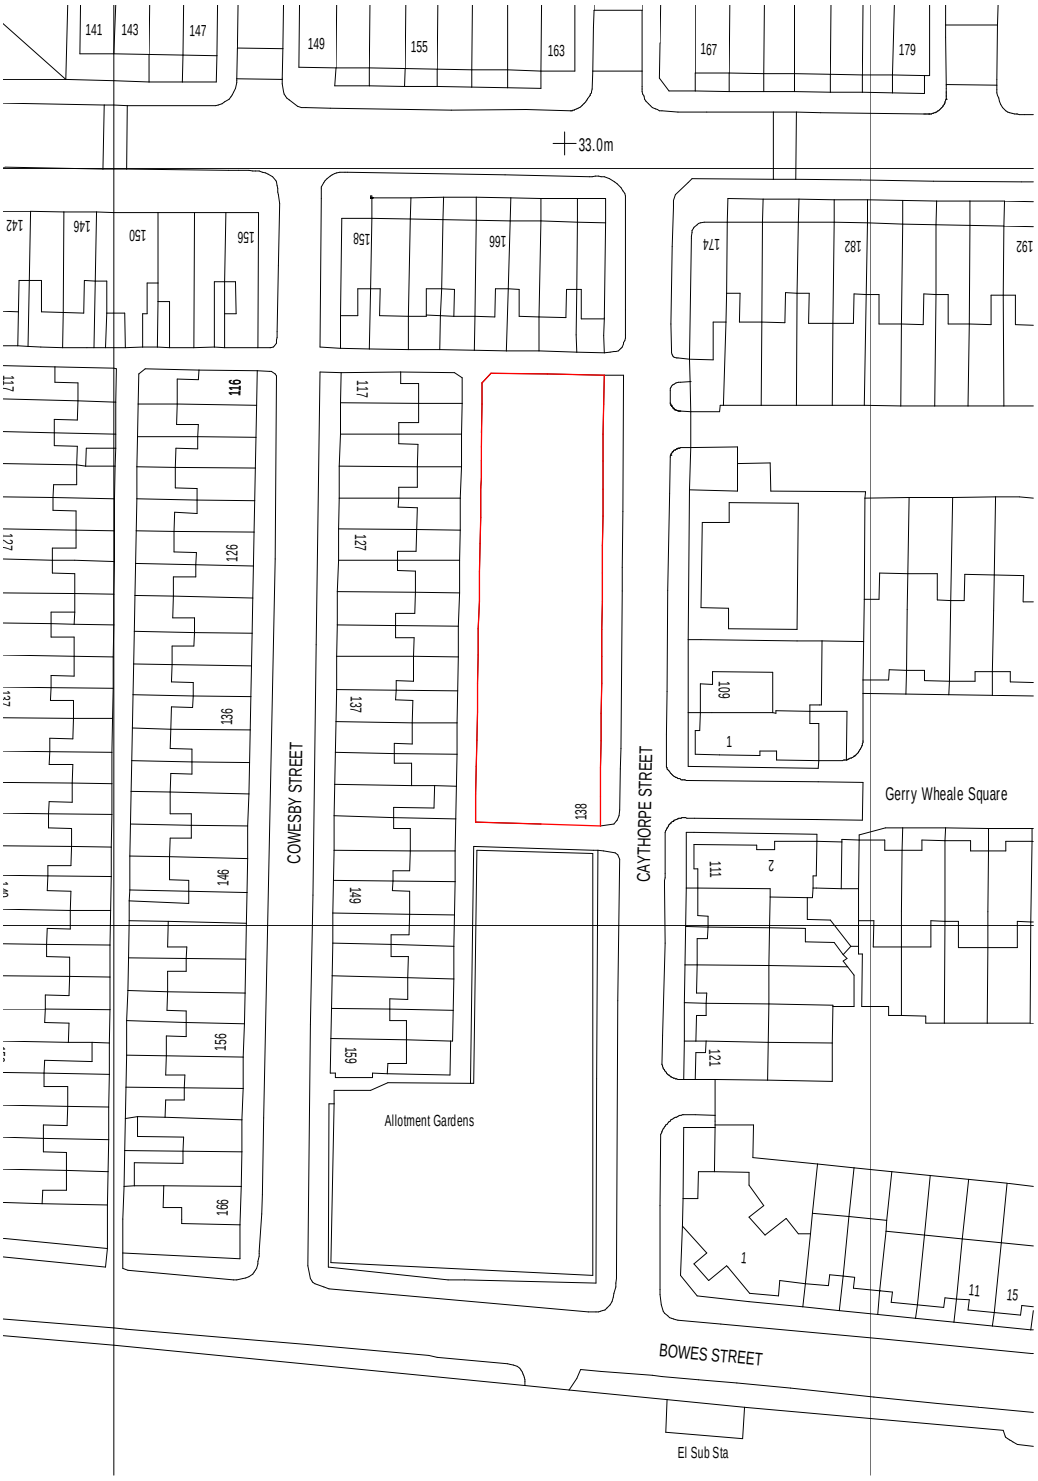

Rev	Date	Int	Description

Bernard Taylor Partnership ARCHITECTS

Client:
MOSSCARE HOUSING

Job No:
2562

Scale @ A4:
1 : 1000

Project:
Bowes Street Infill Sites

Description:
Caythorpe Street
Location Plan

Drawn By:	Checked By:	Date:	Drawing No:	Rev:
JC	Checker	03/05/13	101	

DO NOT SCALE FROM THIS DRAWING
ALL DIMENSIONS MUST BE CHECKED ON SITE BY CONTRACTOR PRIOR TO CONSTRUCTION

Elizabeth House, 486 Didsbury Road, Heaton Mersey, Stockport, SK4 3BS
t 0161 443 1221 f 0161 442 1672 e info@bernardtaylor.co.uk
www.bernardtaylor.co.uk