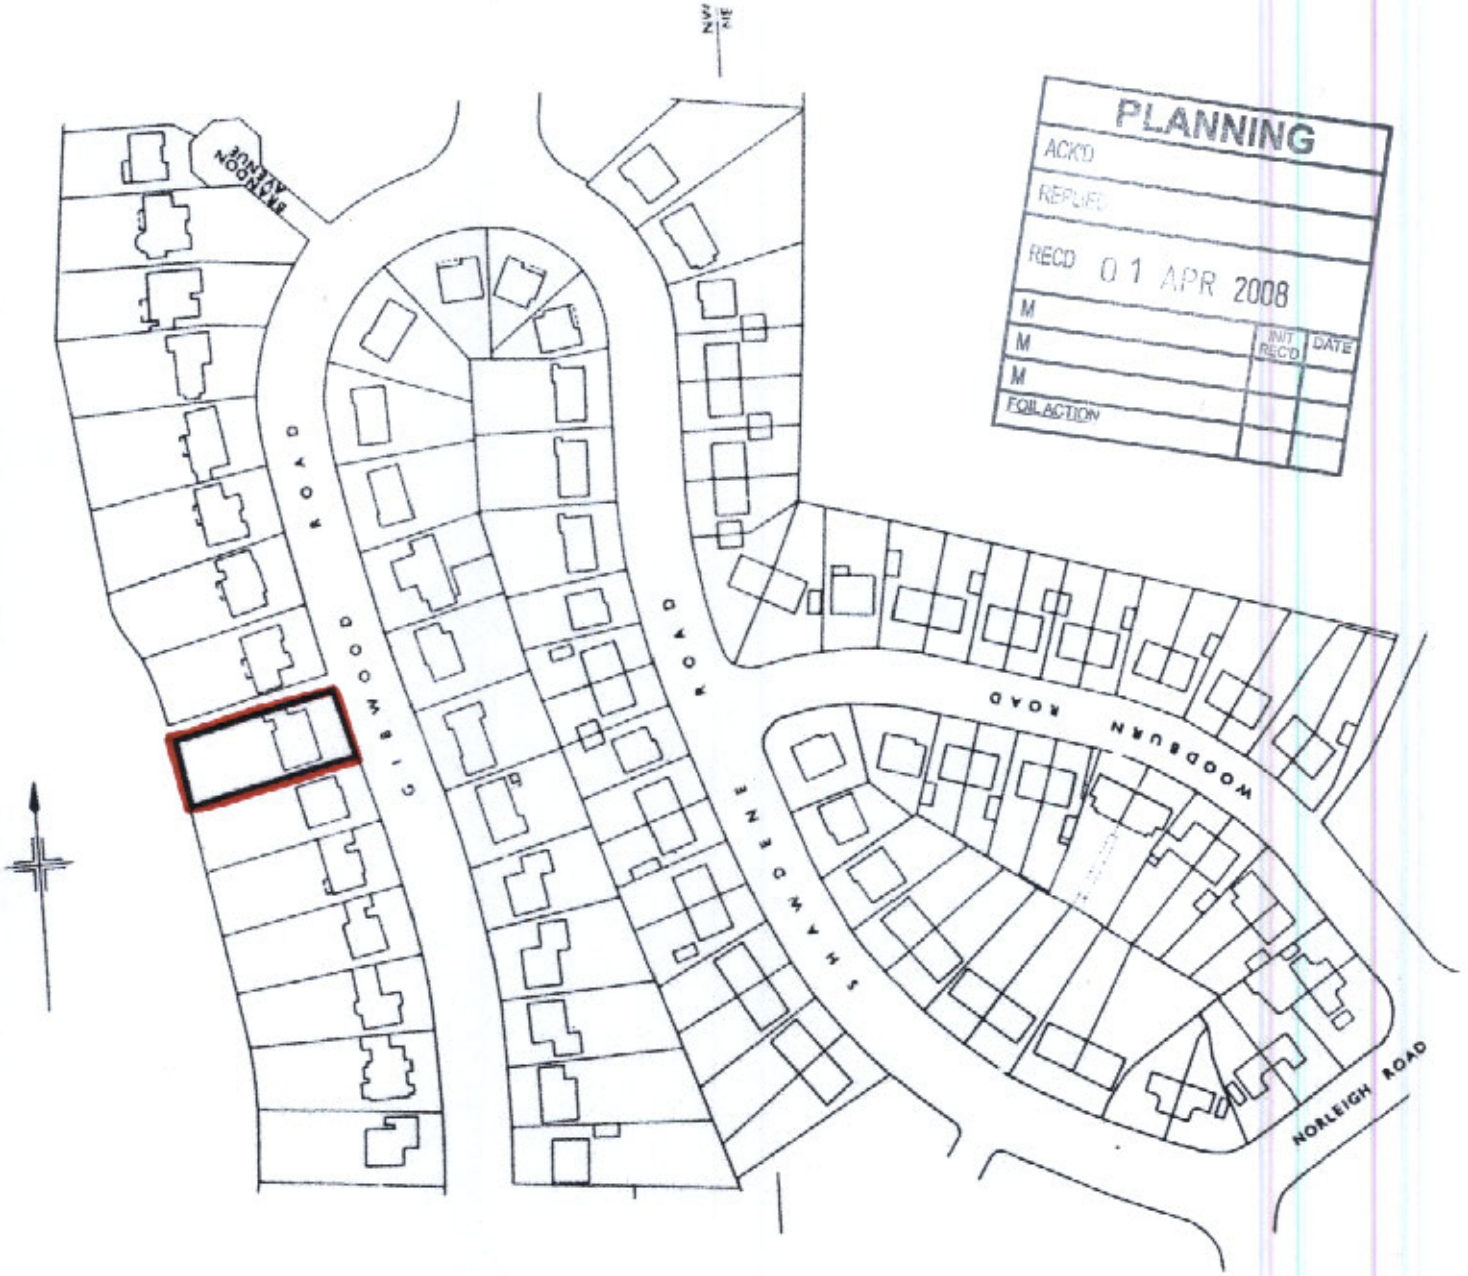


PLANNING
ACK'D
REPLIED
RECD 01 APR 2008
M
M
M
FOR ACTION
INIT RECD
DATE

LOCATION PLAN
@ 1:1250

26 GILWOOD RD,
NORTHGATE