

Oldham Road Elevation

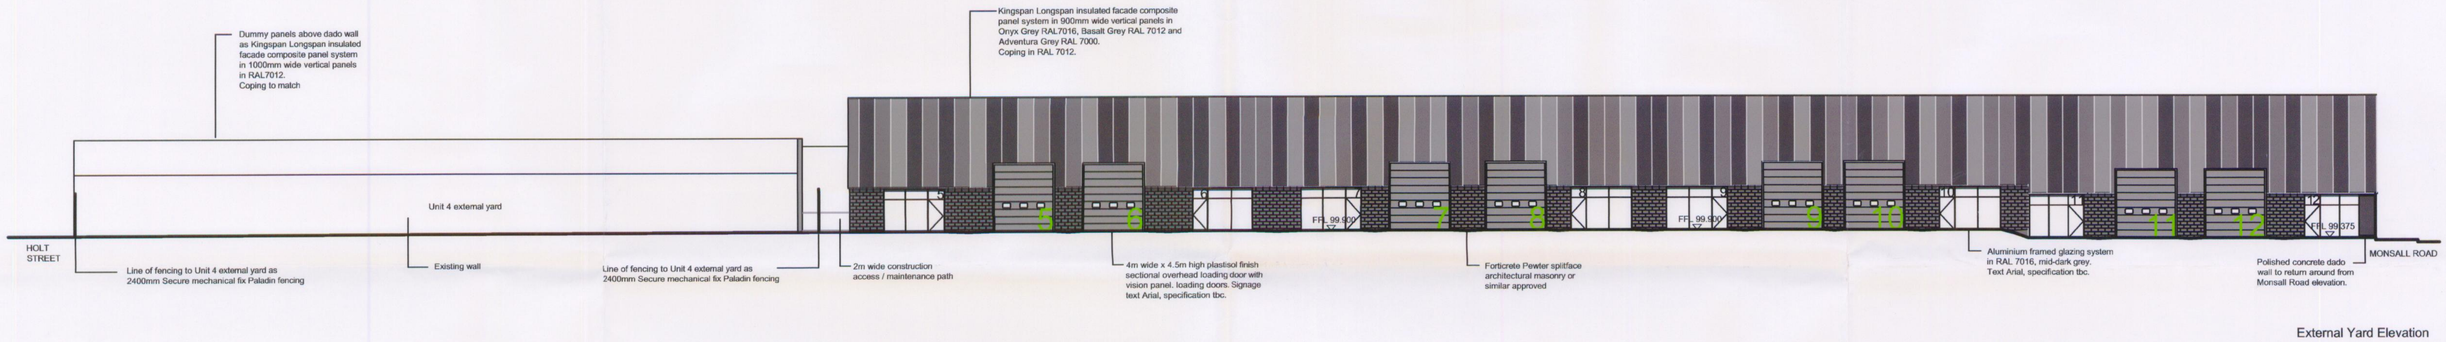

External Yard Elevation

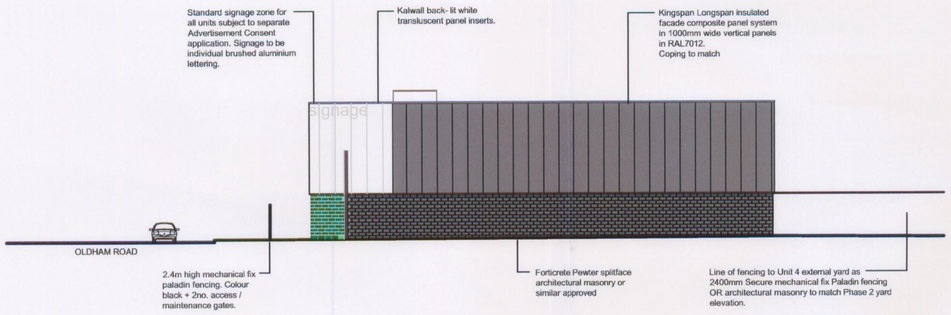

Unit 4 External Yard Elevation

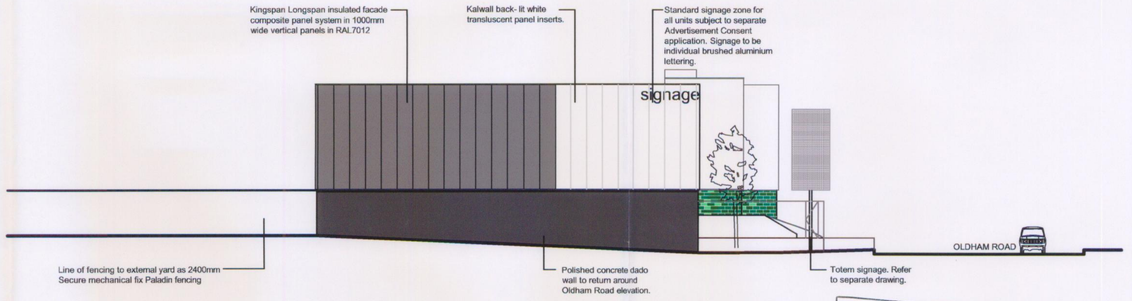

Monsall Road Elevation

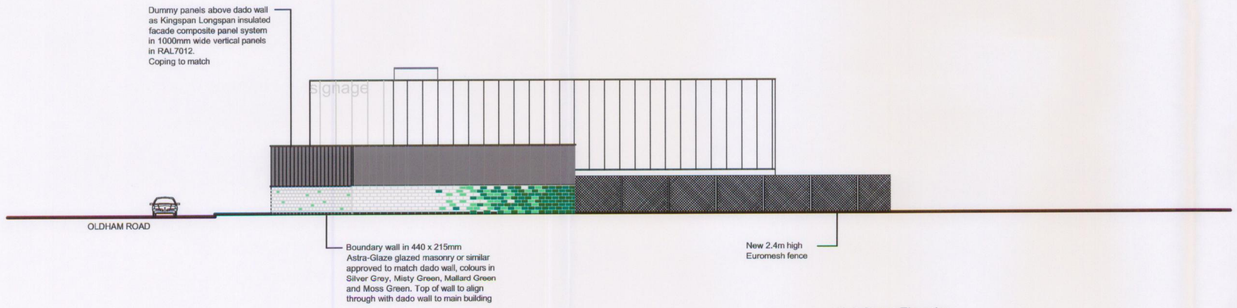

Holt Street Elevation

PLANNING

REV	DATE	NOTE	BY	CHECKED
H	19.05.08	Elevation heights adjusted in line with proposed roof construction	MDB	AL
G	11.03.08	Elevation amended in line with plan amendment to Units 11 and 12.	JB	AL
F	04.03.08	Holt Street Elevation changed, fence added	MDB	
E	05-02-08	PLANNING ISSUE	JB	AL
D	23-11-07	Extent of Kalwall amended. Signage zones added.	JB	AL
C	02-11-07	Material finishes amended. Holt Street elevation added. Planning Issue.	JB	AL
B	05-10-07	Material finishes amended. Massing and form amended.	JB	AL
A	18-09-07	Material finishes amended.	JB	AL

PLANNING
A'CKD
REPLIED
RECD 20 JUN 2008
INIT | DATE
M
M
M
EVALUATION

Client
Quorum Commercial Ltd

Contract
Proposed Development
Monsall Road
Manchester

Drawing
Proposed Building Elevations

Drawing No
B2976-126

Revision
H

Date
10.09.07

Scales
1:200 @ A1

Drawn
JB

Checked
SB

AEW

CENTURY BUILDINGS ST.MARY'S PARSONAGE MANCHESTER M3 2DD TEL 0161-214 4370 FAX 0161-214 4371 e-mail MAIN@AEWARCHITECTS.COM