plan
scale: 1 to 100

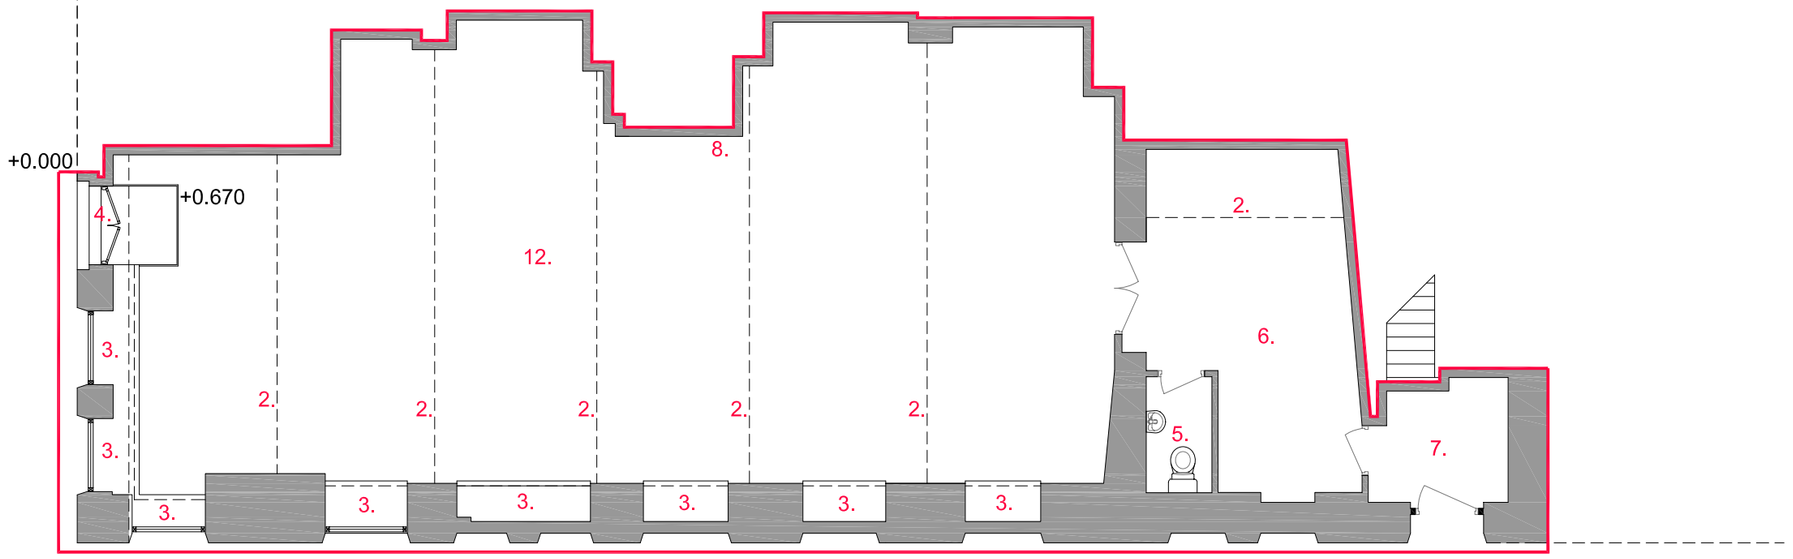

Please Note

- do not scale from this drawing - use figured dimensions only
- read in conjunction with all other consultants/specialists drawings. report any discrepancies before affected work commences
- all setting out dimensions to be checked on site by contractor before work commences
- this drawing remains copyright of whitebox architecture. copy/distribute only with consent of author

Revision

rev A_ 09.07.12 - revised cross section annotation

KEY

1.	-	roller shutter top box, lintel above
2.	-	internal exposed I beam
3.	-	cill
4.	-	main entrance off dale street
5.	-	w.c.
6.	-	store room
7.	-	shared emergency exit route
8.	-	jumbo stud partition
9.	-	lizard street gates
10.	-	basement level - not fully surveyed
11.	-	levels above unit - not fully surveyed
12.	-	main unit space
13.	-	no existing standard suspended ceiling system

south west elevation (roller shutters down)
scale 1 to 200



south east elevation (roller shutters down)
scale 1 to 200



cross section from south west to north east elevation
scale 1 to 200

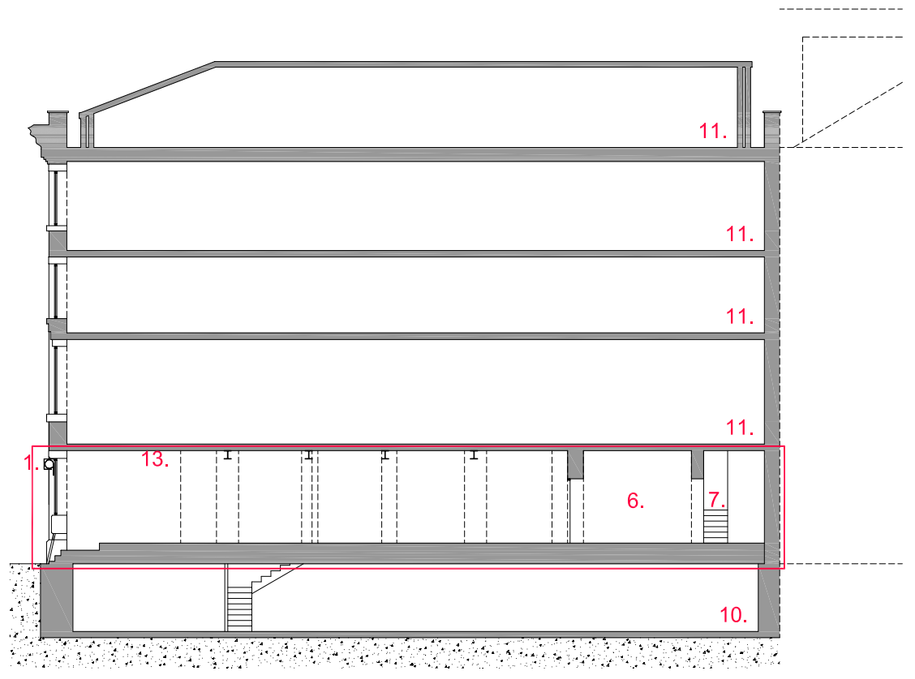

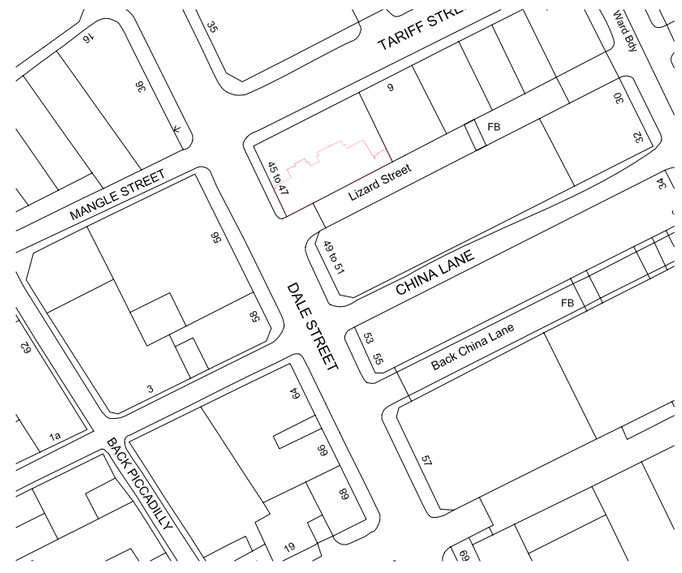

south west elevation
scale 1 to 200



south east elevation
scale 1 to 200



north east elevation
scale 1 to 200

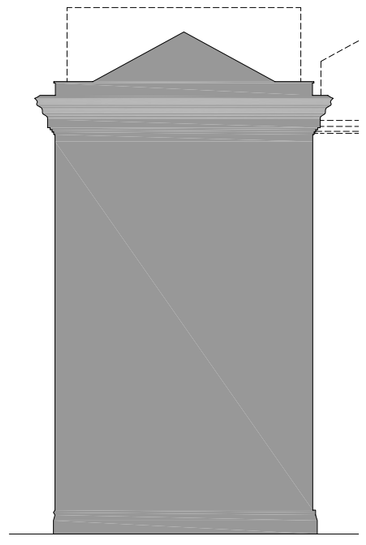

north west elevation
scale 1 to 200

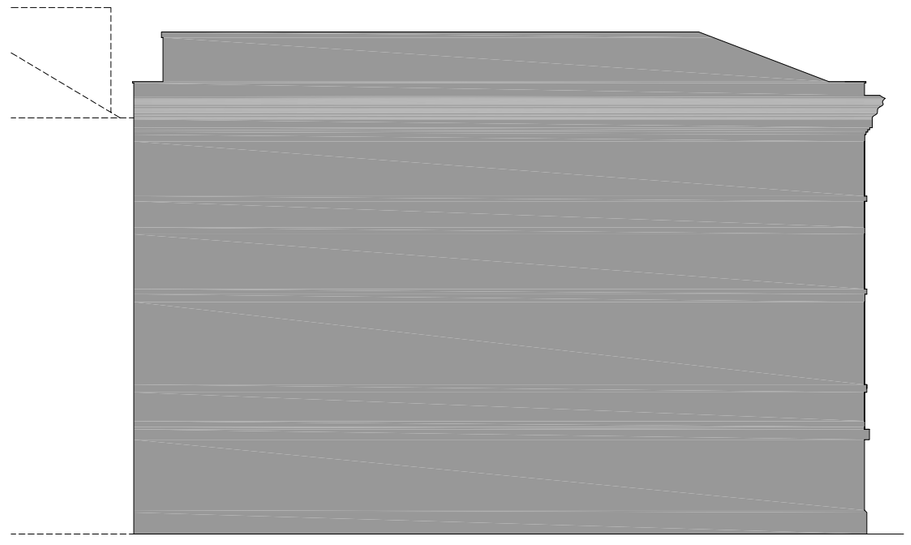

n

White Box

2 Swinton Square
King Street
Knutsford
Cheshire
WA16 6HH

T 01565 754 500
F 01565 754 600
E studio@whiteboxarchitecture.com

www.whiteboxarchitecture.com

Project
wobble you

DWG
survey / existing

Project No 2151
DWG No 102
DWG Date May 2012
DWG Scale As stated @ A2
Revision _Planning A

©