3702 460

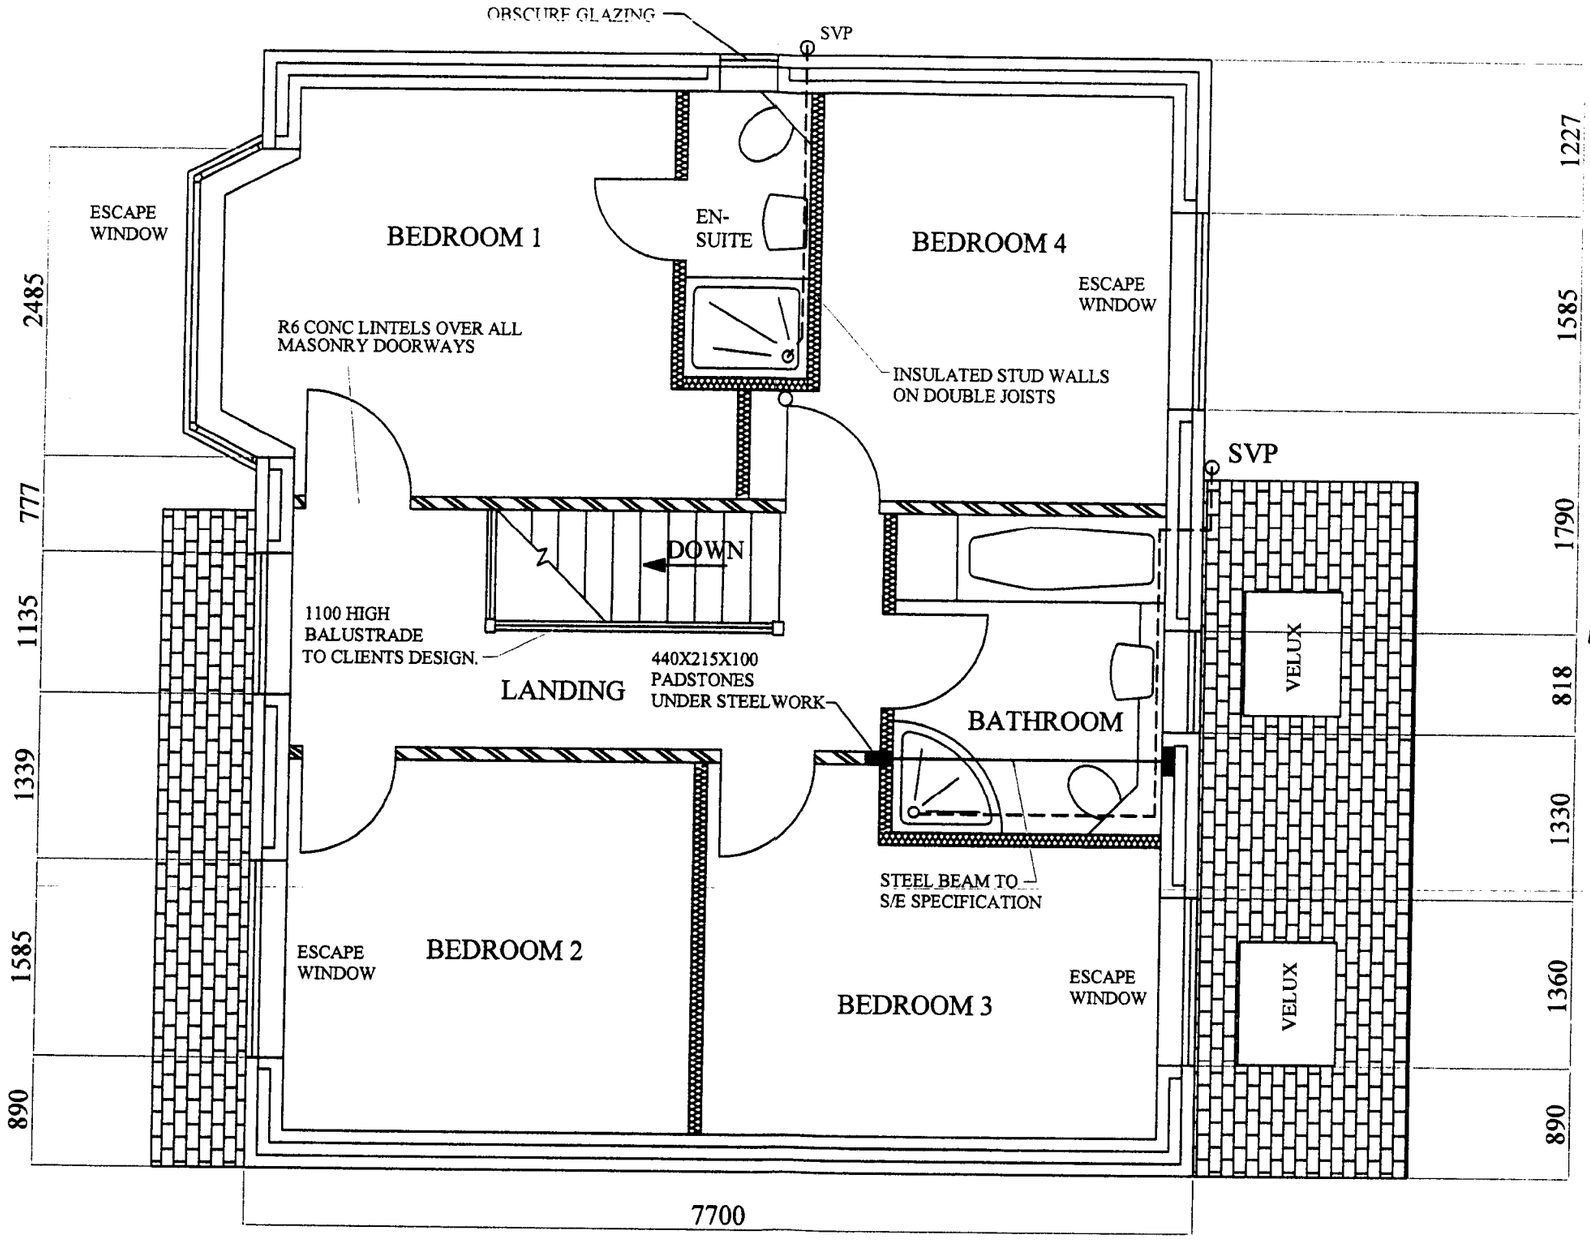

PROPOSED FIRST FLOOR PLAN

PLANNING SERVICES
ACK'D
REPLIED
RECD 11 JUN 2008
M
M
M
FOR ACTION

TITLE:- 42 & 44 JOYCE STREET, MOSTON, MANCHESTER. PROPOSED FIRST FLOOR PLAN	
SCALE 1:50	DRG.NO. 122007/4
DATE DEC 2007	