Do not scale off drawings

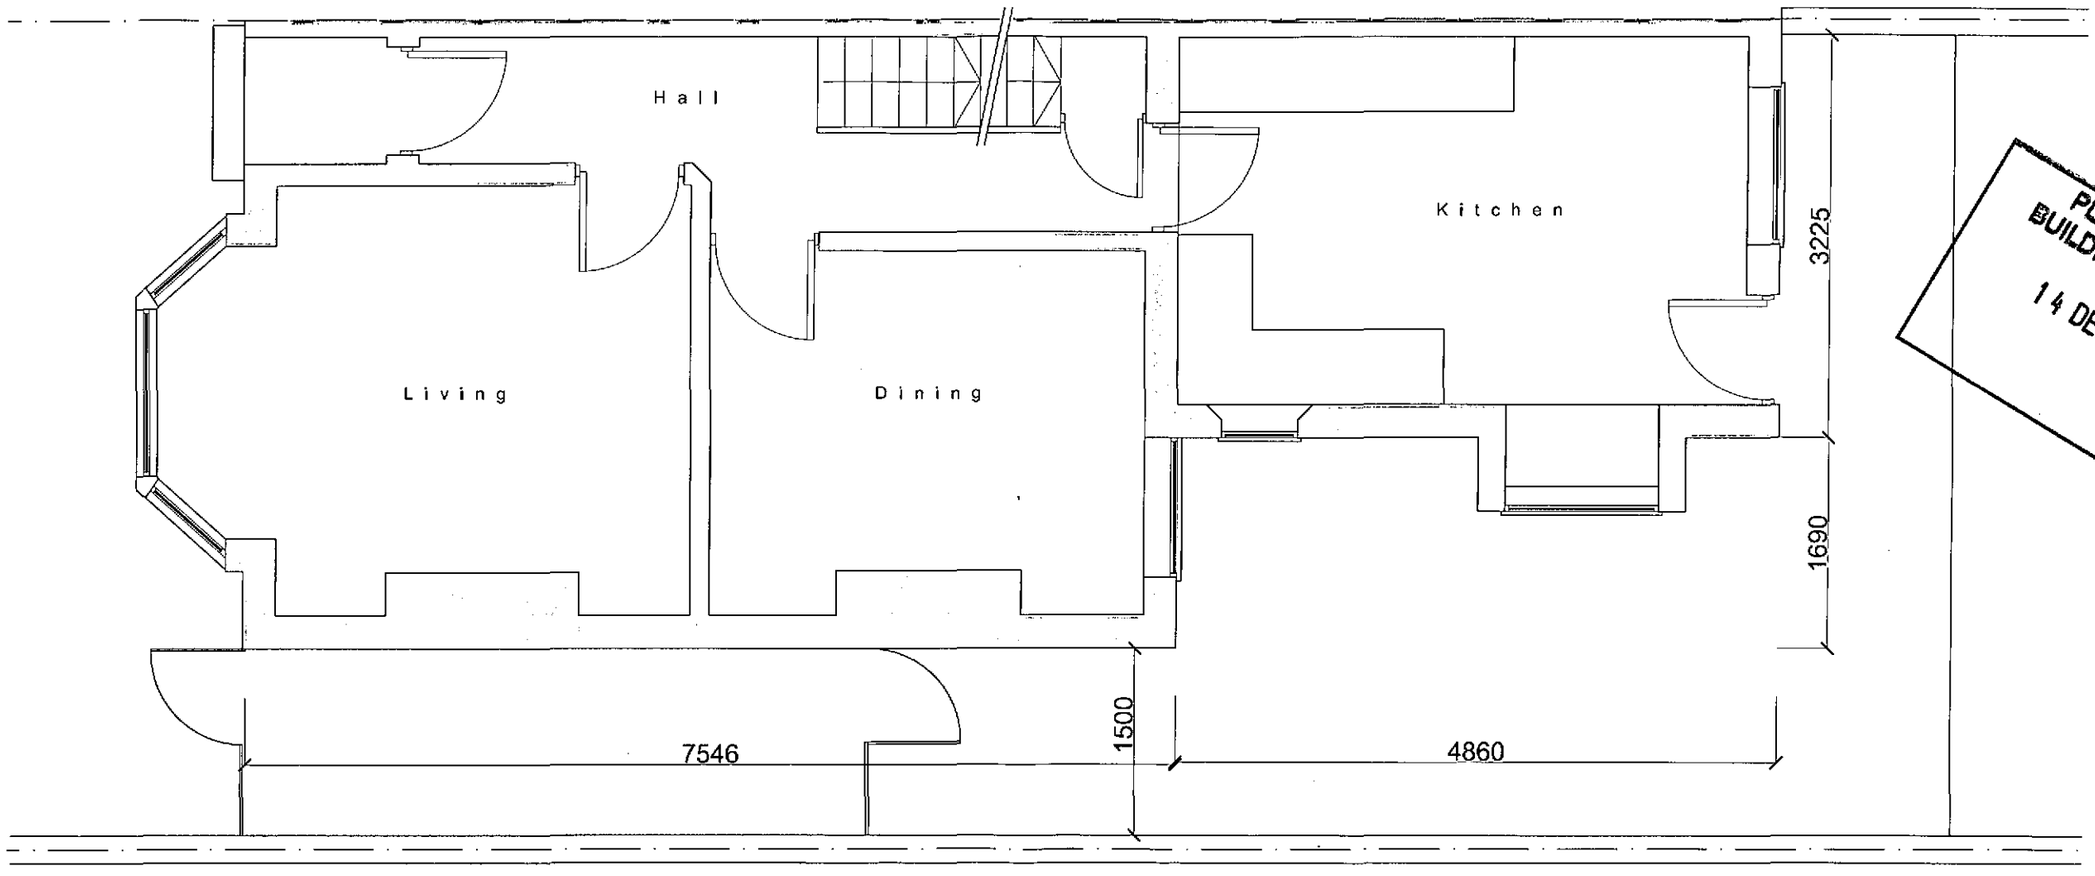

PLANNING AND BUILDING CONTROL
14 DEC 2012



client
Mr & Mrs Bray

project
93 Northern Grove, West Didsbury, Manchester

drawing	drawing number
Existing Ground Fl plan	1 of 10

issue status	Date	scale
Planning	Dec 2012	1:100 @ A3

Do not scale off drawings

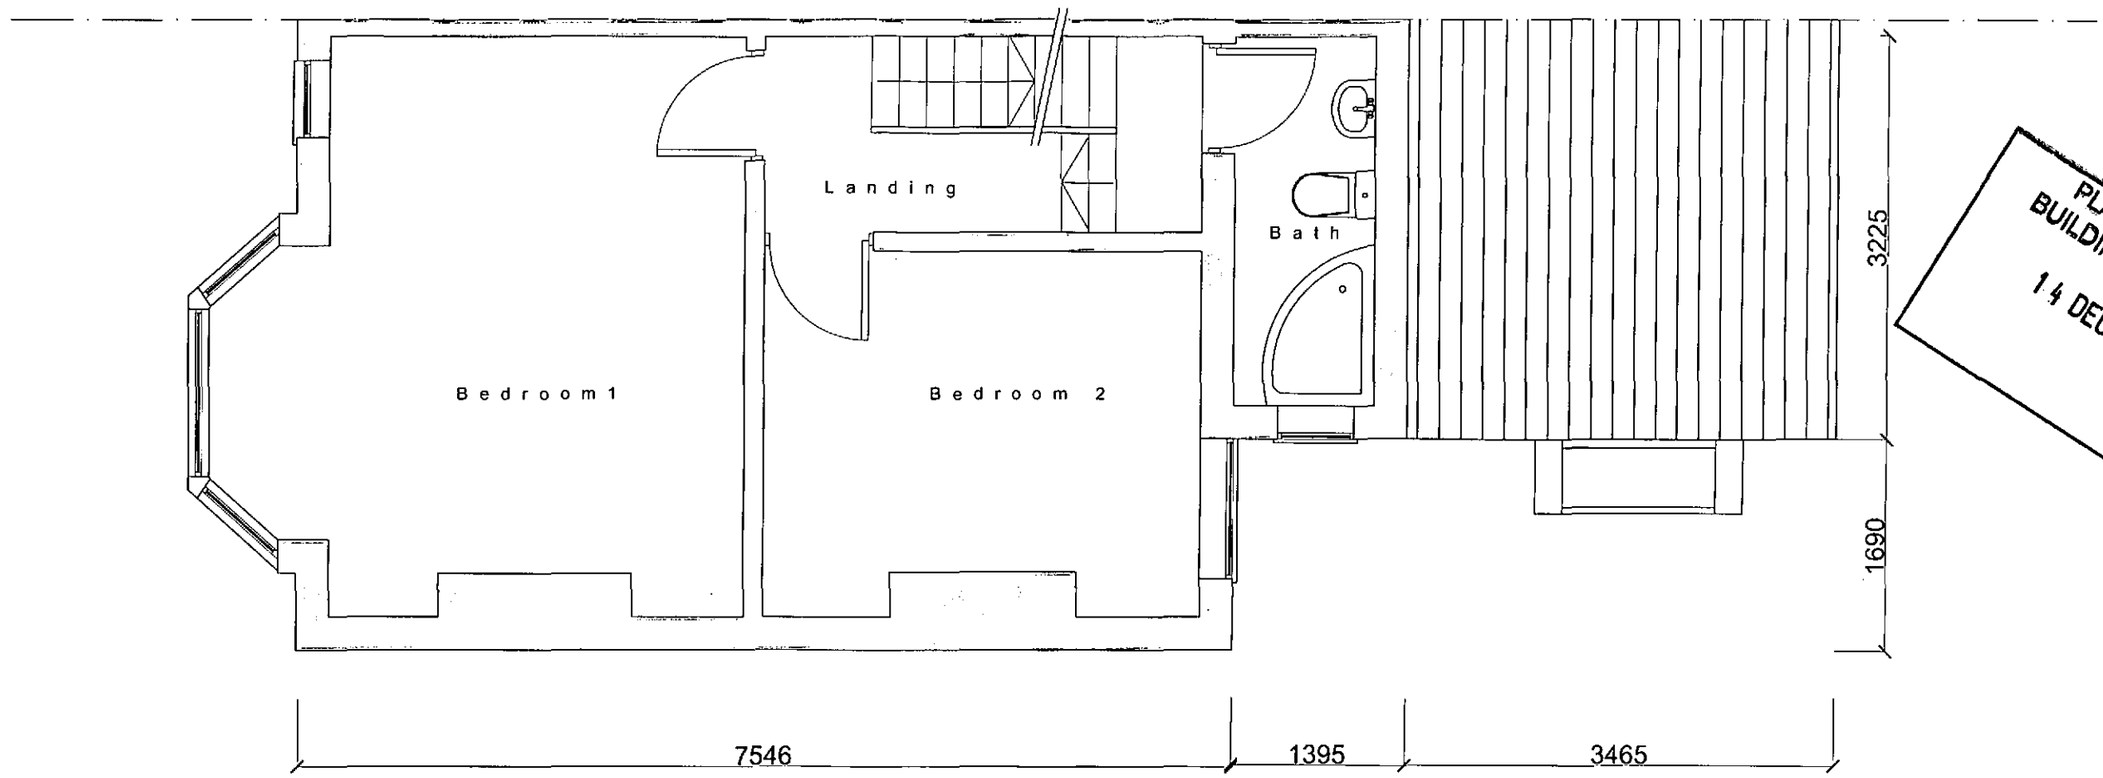

PLANNING AND BUILDING CONTROL
14 DEC 2012



client
Mr & Mrs Bray

project
93 Northern Grove, West Didsbury, Manchester

drawing	drawing number
Existing First Fl plan	2 of 10

Issue status	Date	scale
Planning	Dec 2012	1:100 @ A3

Do not scale off drawings

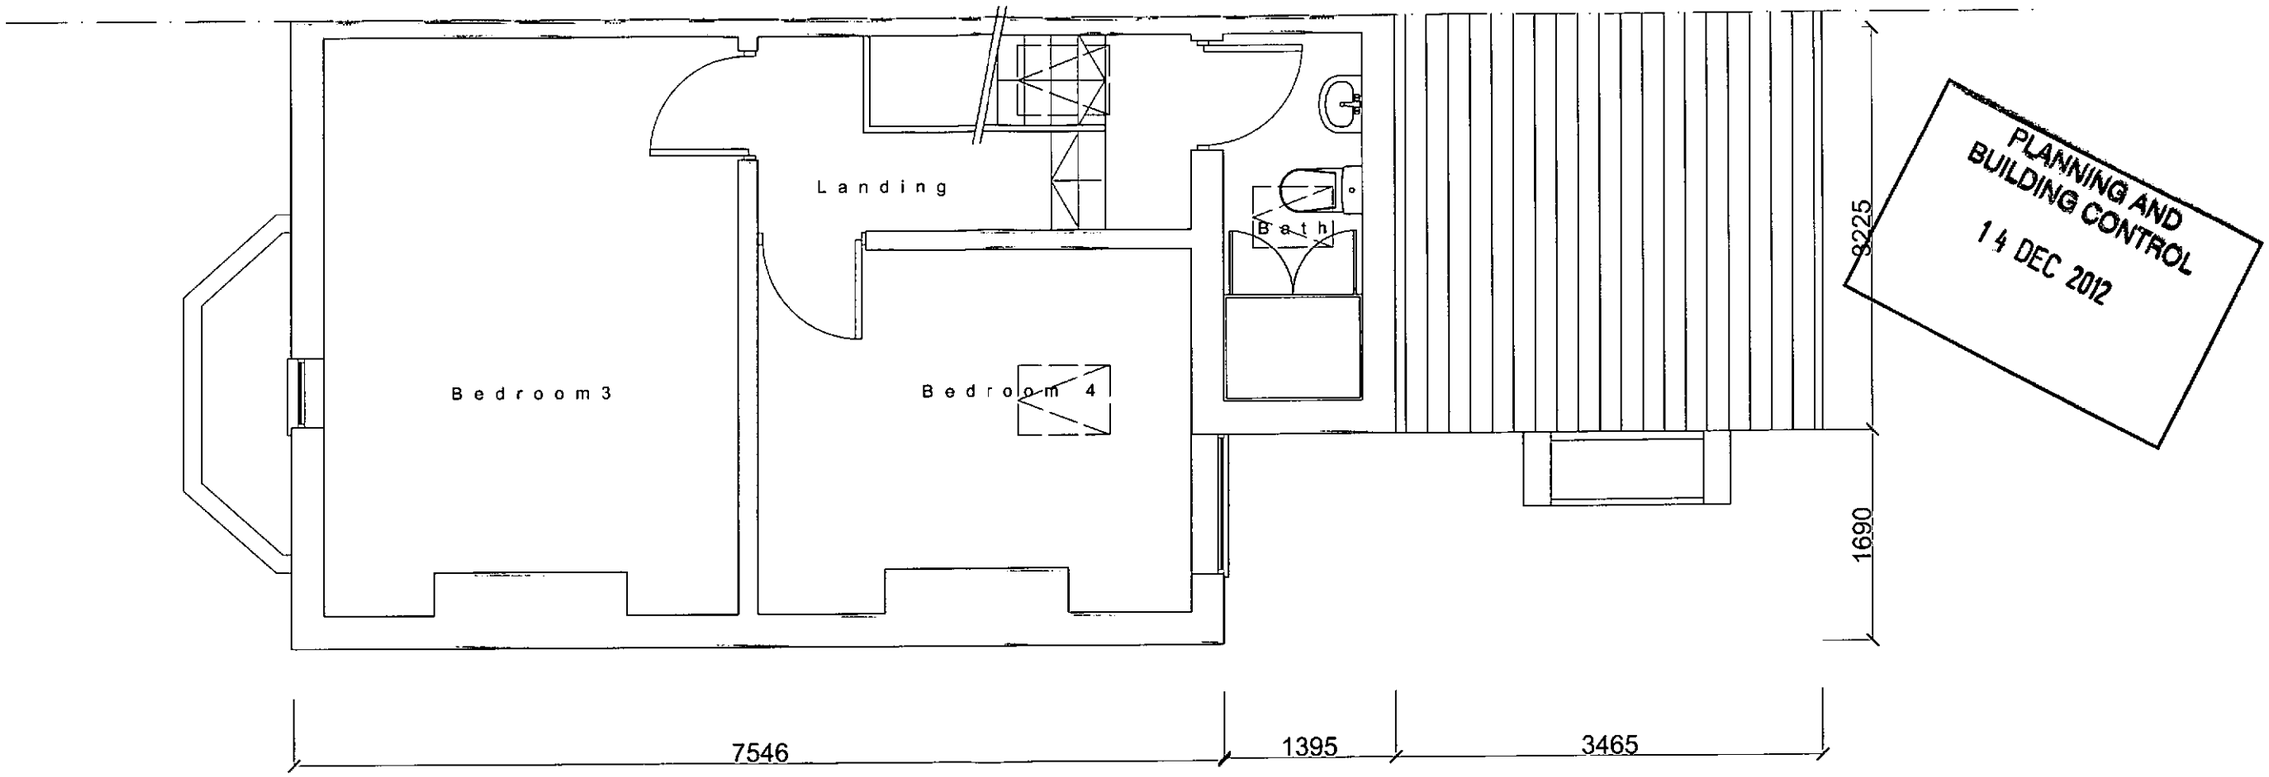

PLANNING AND BUILDING CONTROL
14 DEC 2012

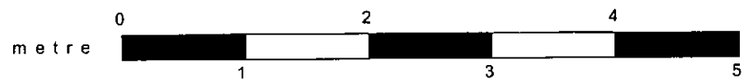

client
Mr & Mrs Bray

project
93 Northern Grove, West Didsbury, Manchester

drawing	drawing number
Existing Second Fl plan	3 of 10

issue status	Date	scale
Planning	Dec 2012	1:100 @ A3

Do not scale off drawings



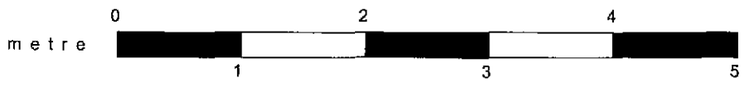

PLANNING AND BUILDING CONTROL
14 DEC 2012

client
Mr & Mrs Bray

project
93 Northern Grove, West Didsbury, Manchester

drawing	drawing number
Existing Rear Elevation	4 of 10

issue status	Date	scale
Planning	Dec 2012	1:100 @ A3

Do not scale off drawings

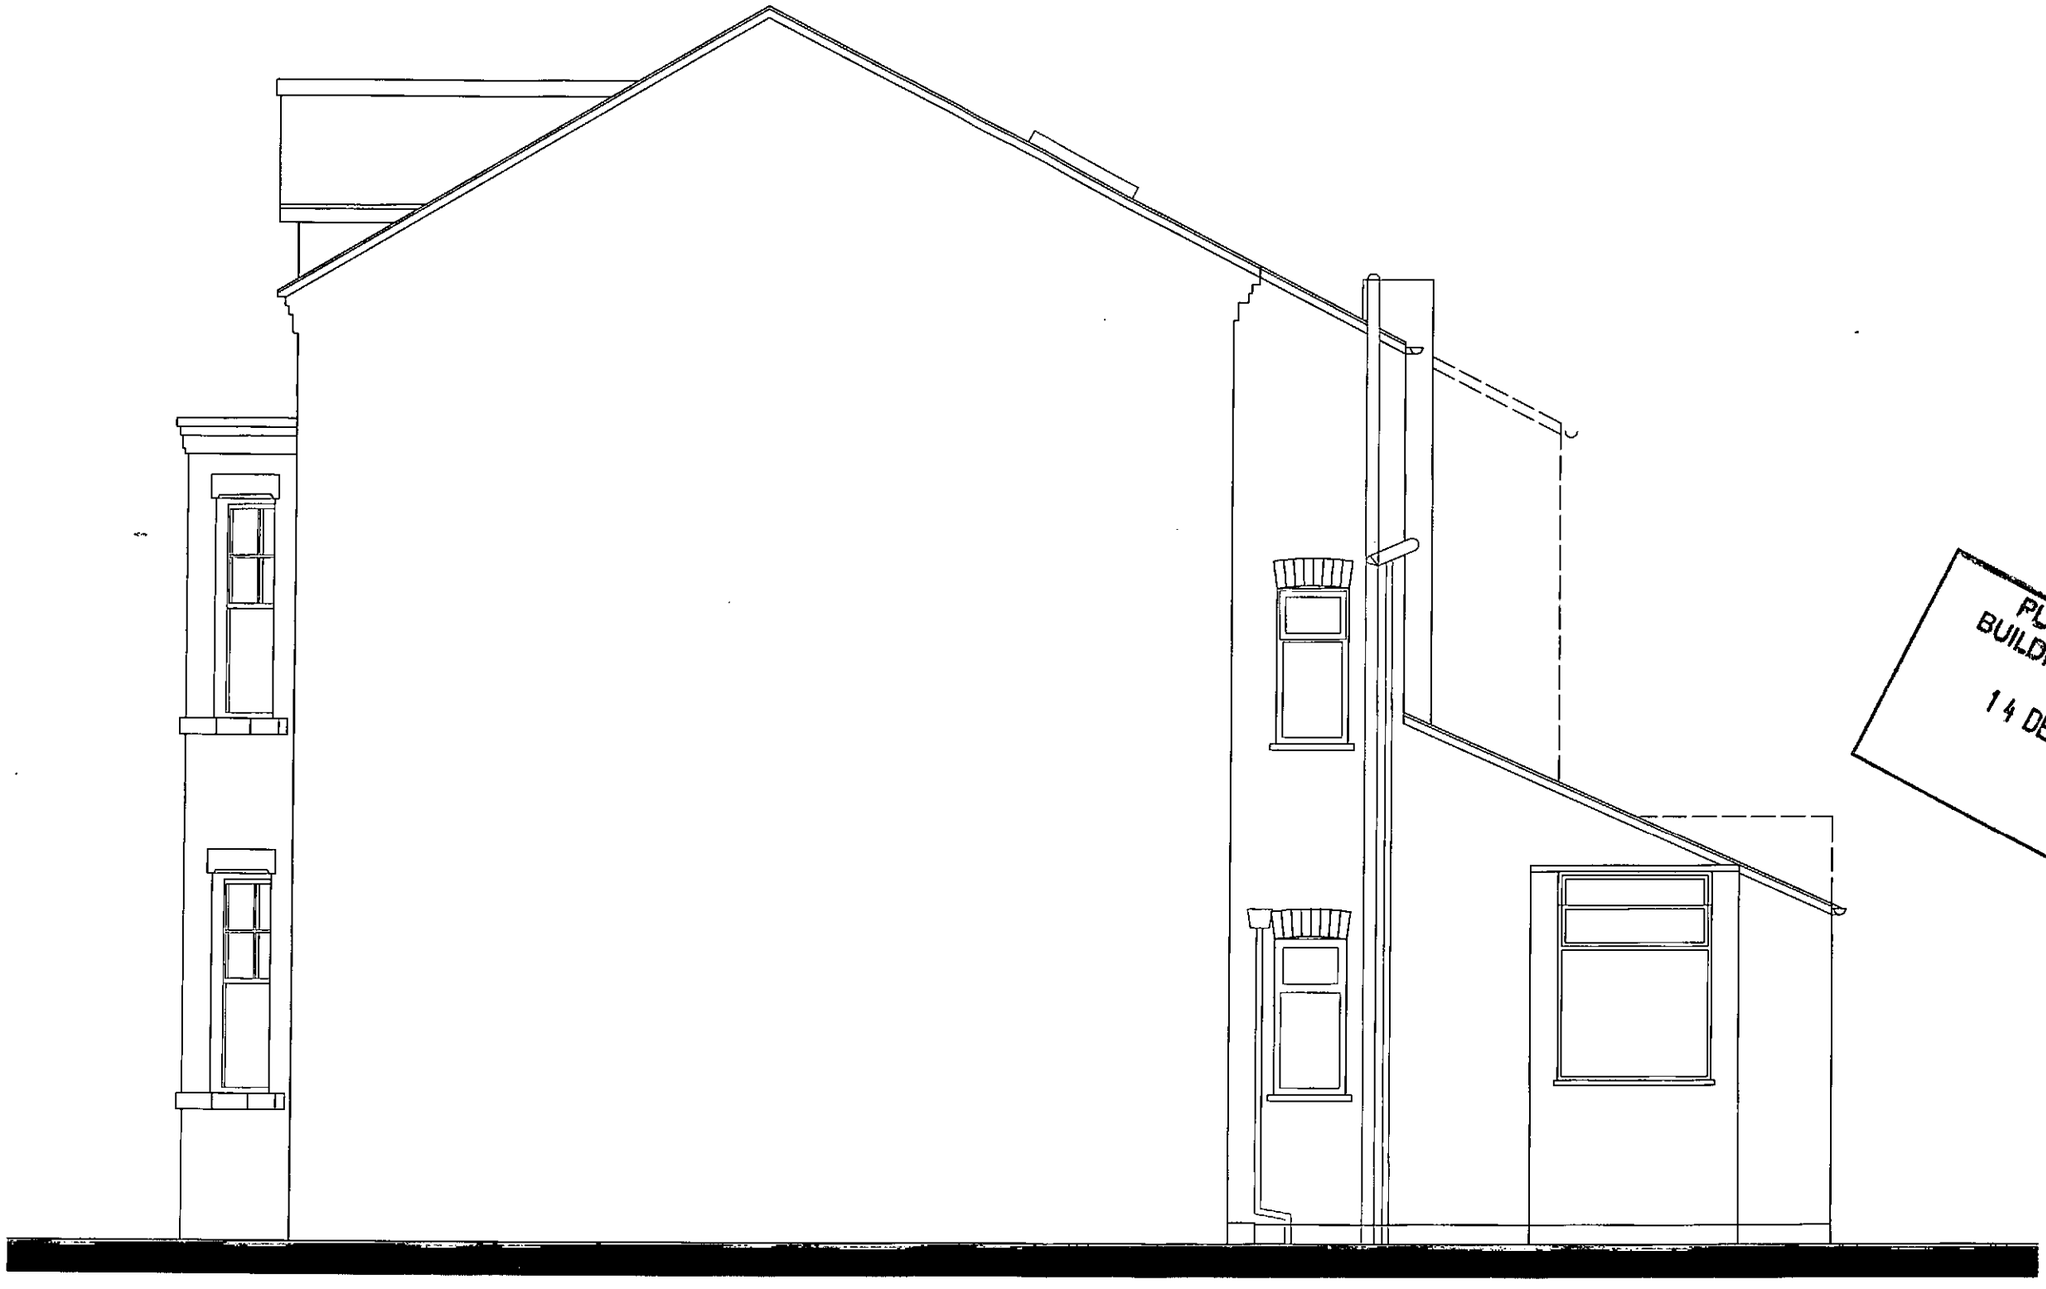

PLANNING AND BUILDING CONTROL
14 DEC 2012



client
Mr & Mrs Bray

project
93 Northern Grove, West Didsbury, Manchester

drawing	drawing number
Existing Side Elevation	5 of 10

issue status	Date	scale
Planning	Dec 2012	1:100 @ A3