
PLANNING AND
BUILDING CONTROL
12 JUL 2013

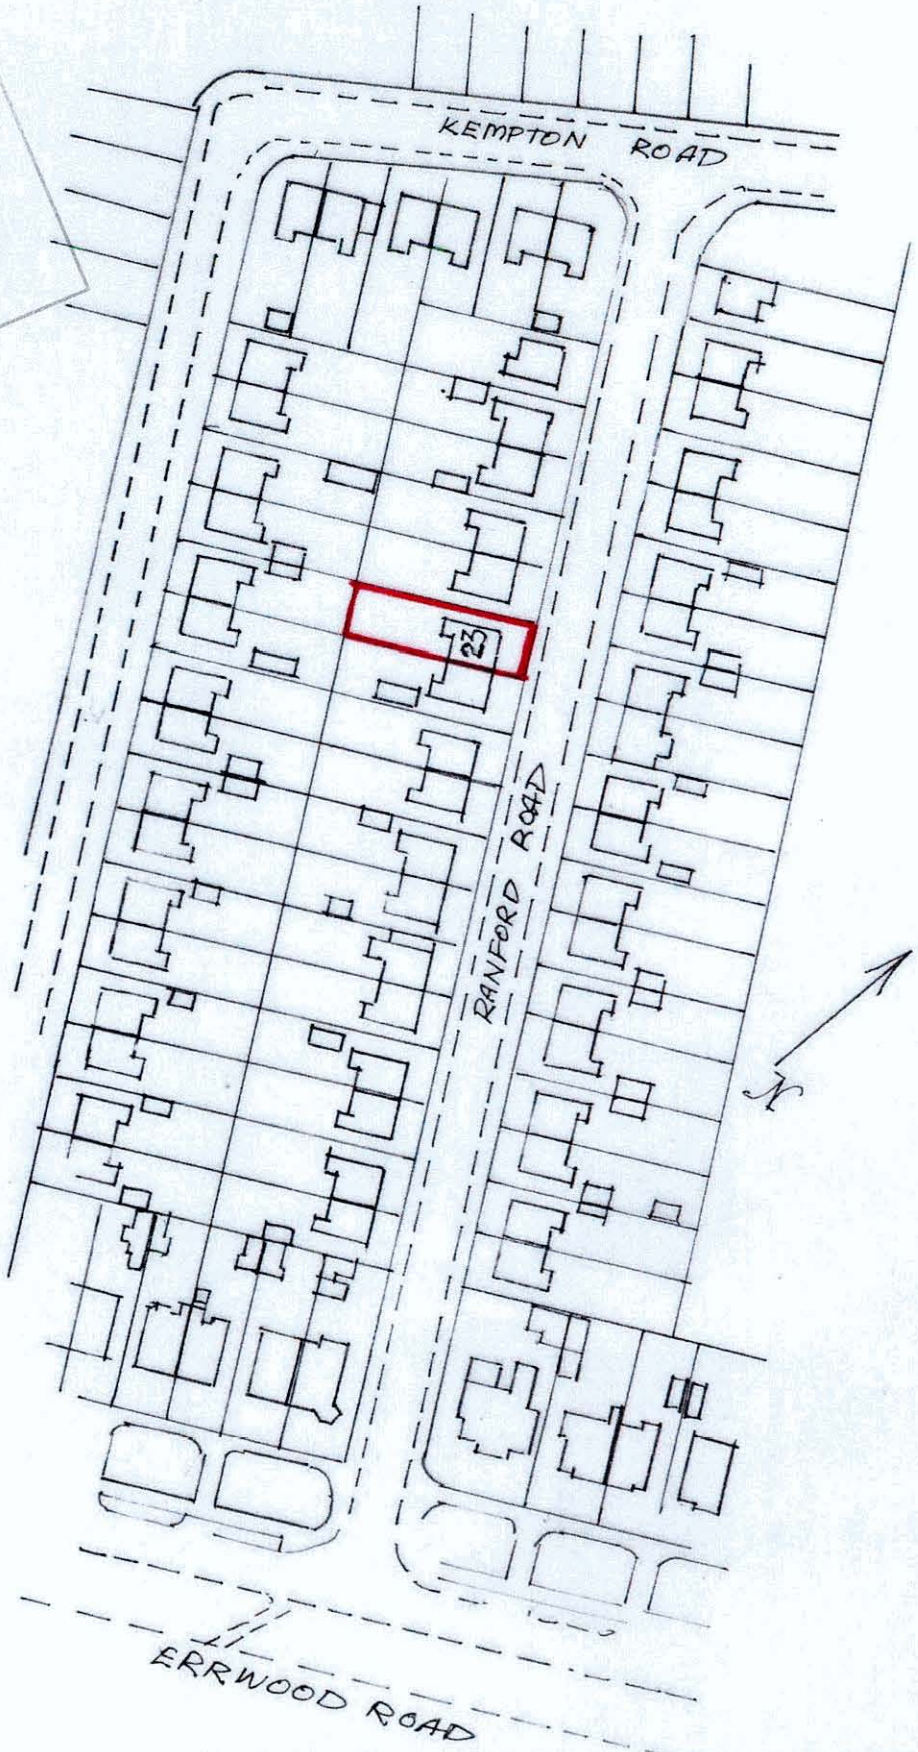

23. RANFORD ROAD, M19 2QN: LOC PLAN 1:1250