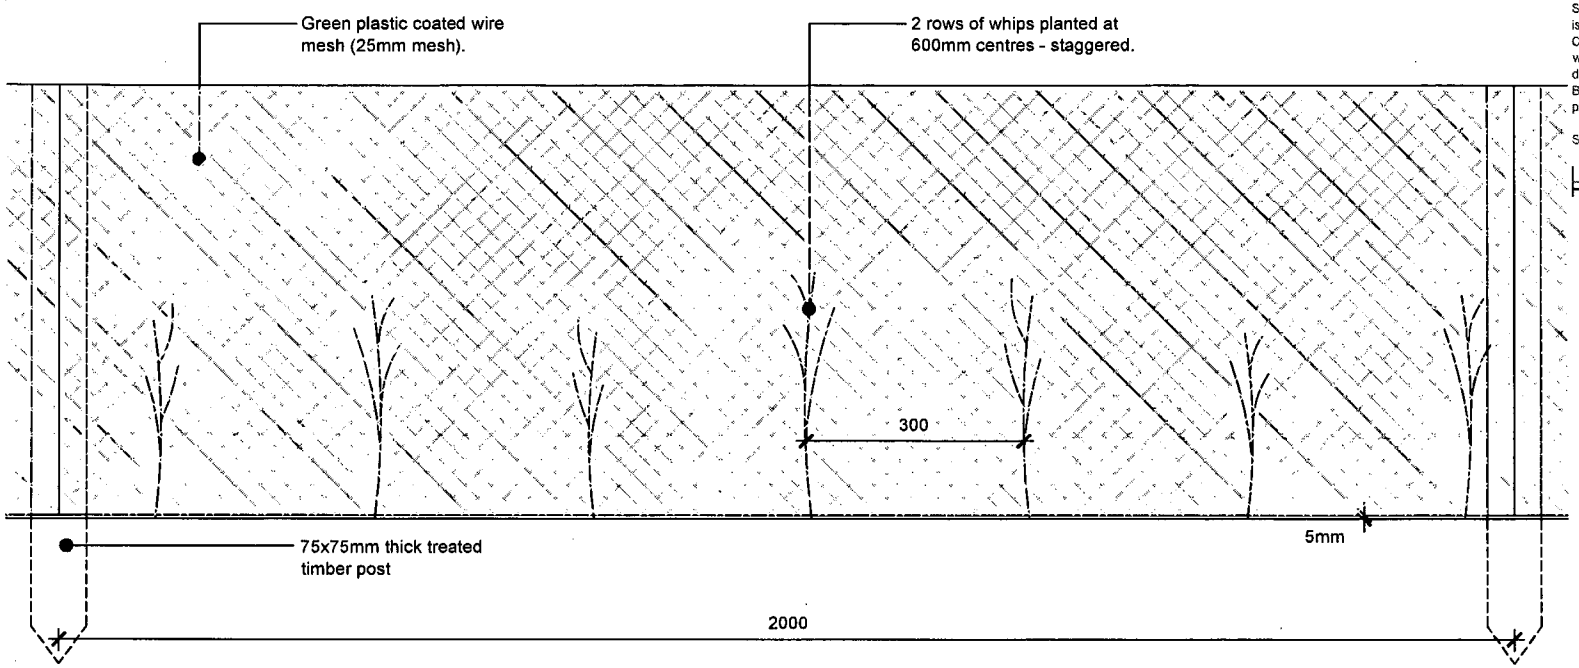

TYPICAL ELEVATION 1: 10

Notes:
Sketch schemes may be based on plan information of unknown origin and is subject to verification and survey.
Contractors must verify all dimensions on site before commencing any work or shop drawings. This drawing is not to be scaled. Use figured dimensions only.
Building areas are liable to adjustment over the course of the design process due to ongoing construction detailing developments.

Subject to statutory approvals and survey.

50 40 30 20 10mm

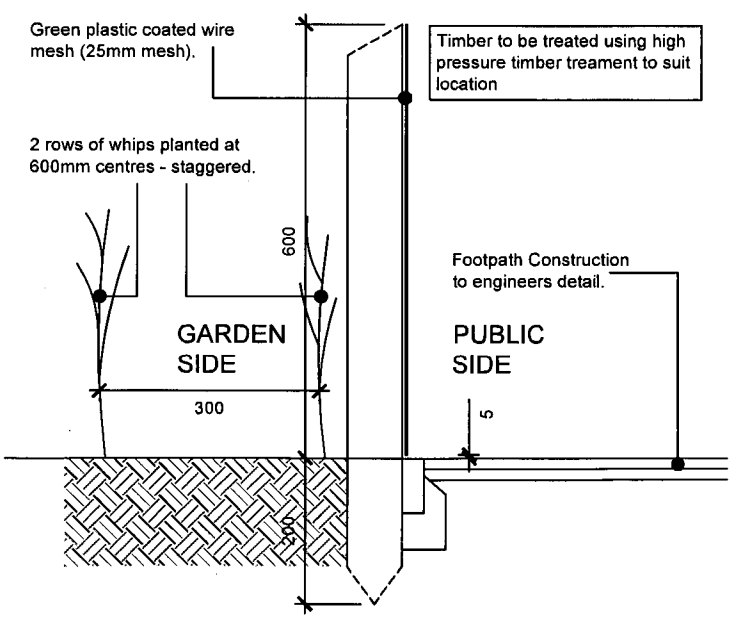

TYPICAL SECTION 1:10

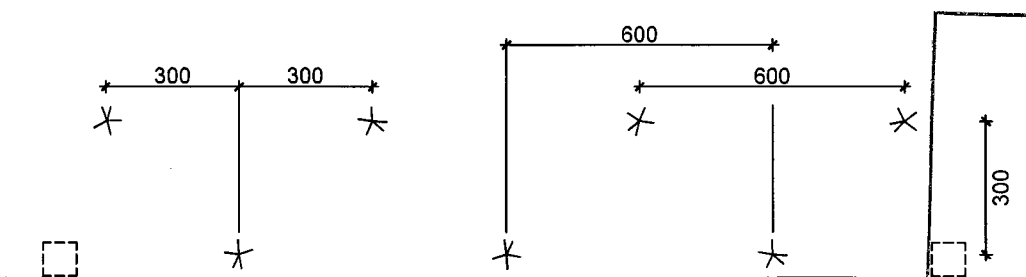

TYPICAL STAGGERED PLANTING PLAN (NTS)

PLANNING AND BUILDING CONTROL
30 APR 2012

revisions
status :

edward architectural services ltd
prospect house 32 sovereign street leeds ls1 4bj t 0113 398 4000
www.eas-limited.co.uk

project Standard Details
client Gleeson Homes & Regeneration
title Boundary Details
600mm High mesh / hedge

drawn djb checked jh date 28.03.12 scale 1:10@A4
job no 0282 drawing no SD107 rev -

Notes:
Sketch schemes may be based on plan information of unknown origin and is subject to verification and survey.
Contractors must verify all dimensions on site before commencing any work or shop drawings. This drawing is not to be scaled. Use figured dimensions only.
Building areas are liable to adjustment over the course of the design process due to ongoing construction detailing developments.

Subject to statutory approvals and survey.

PLANNING AND BUILDING CONTROL
30 APR 2012

50 40 30 20 10mm

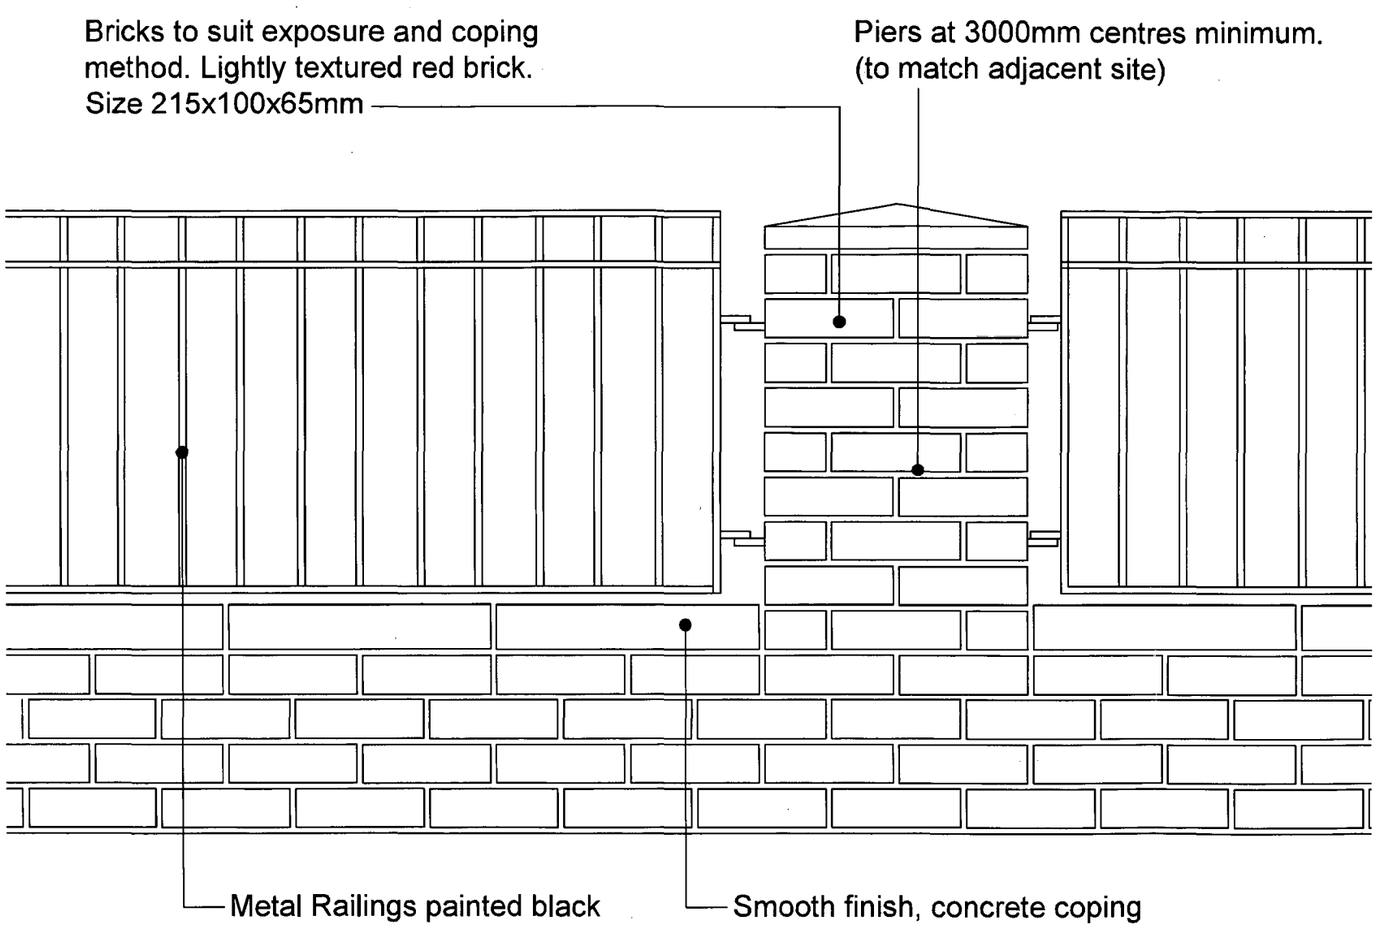

Typical Elevation 1:10

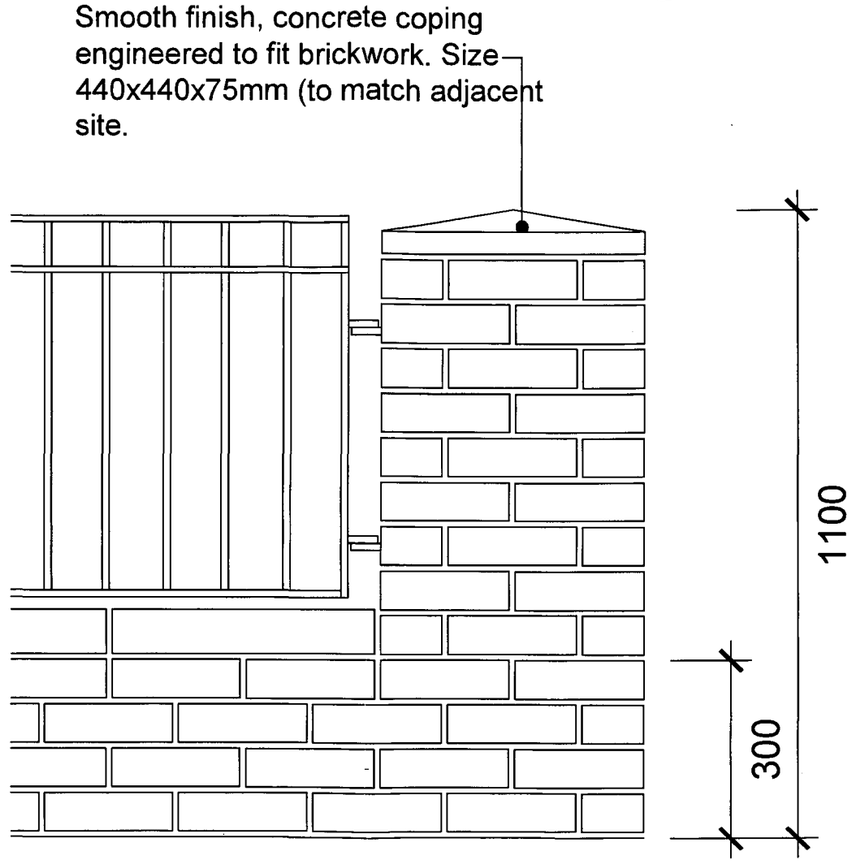

End Pier Detail 1:10

revisions
status Planning

edward | architectural services ltd
prospect house 32 sovereign street leeds ls1 4bj t 0113 398 4000
www.eas-limited.co.uk

project Beswick Redesign
client Gleeson Regeneration Ltd
title Phase 2 and Block D
Proposed Front Boundary Detail

drawn djb checked . date 29.03.12 scale varies@A3
job no 0220/D drawing no PL-16 rev -