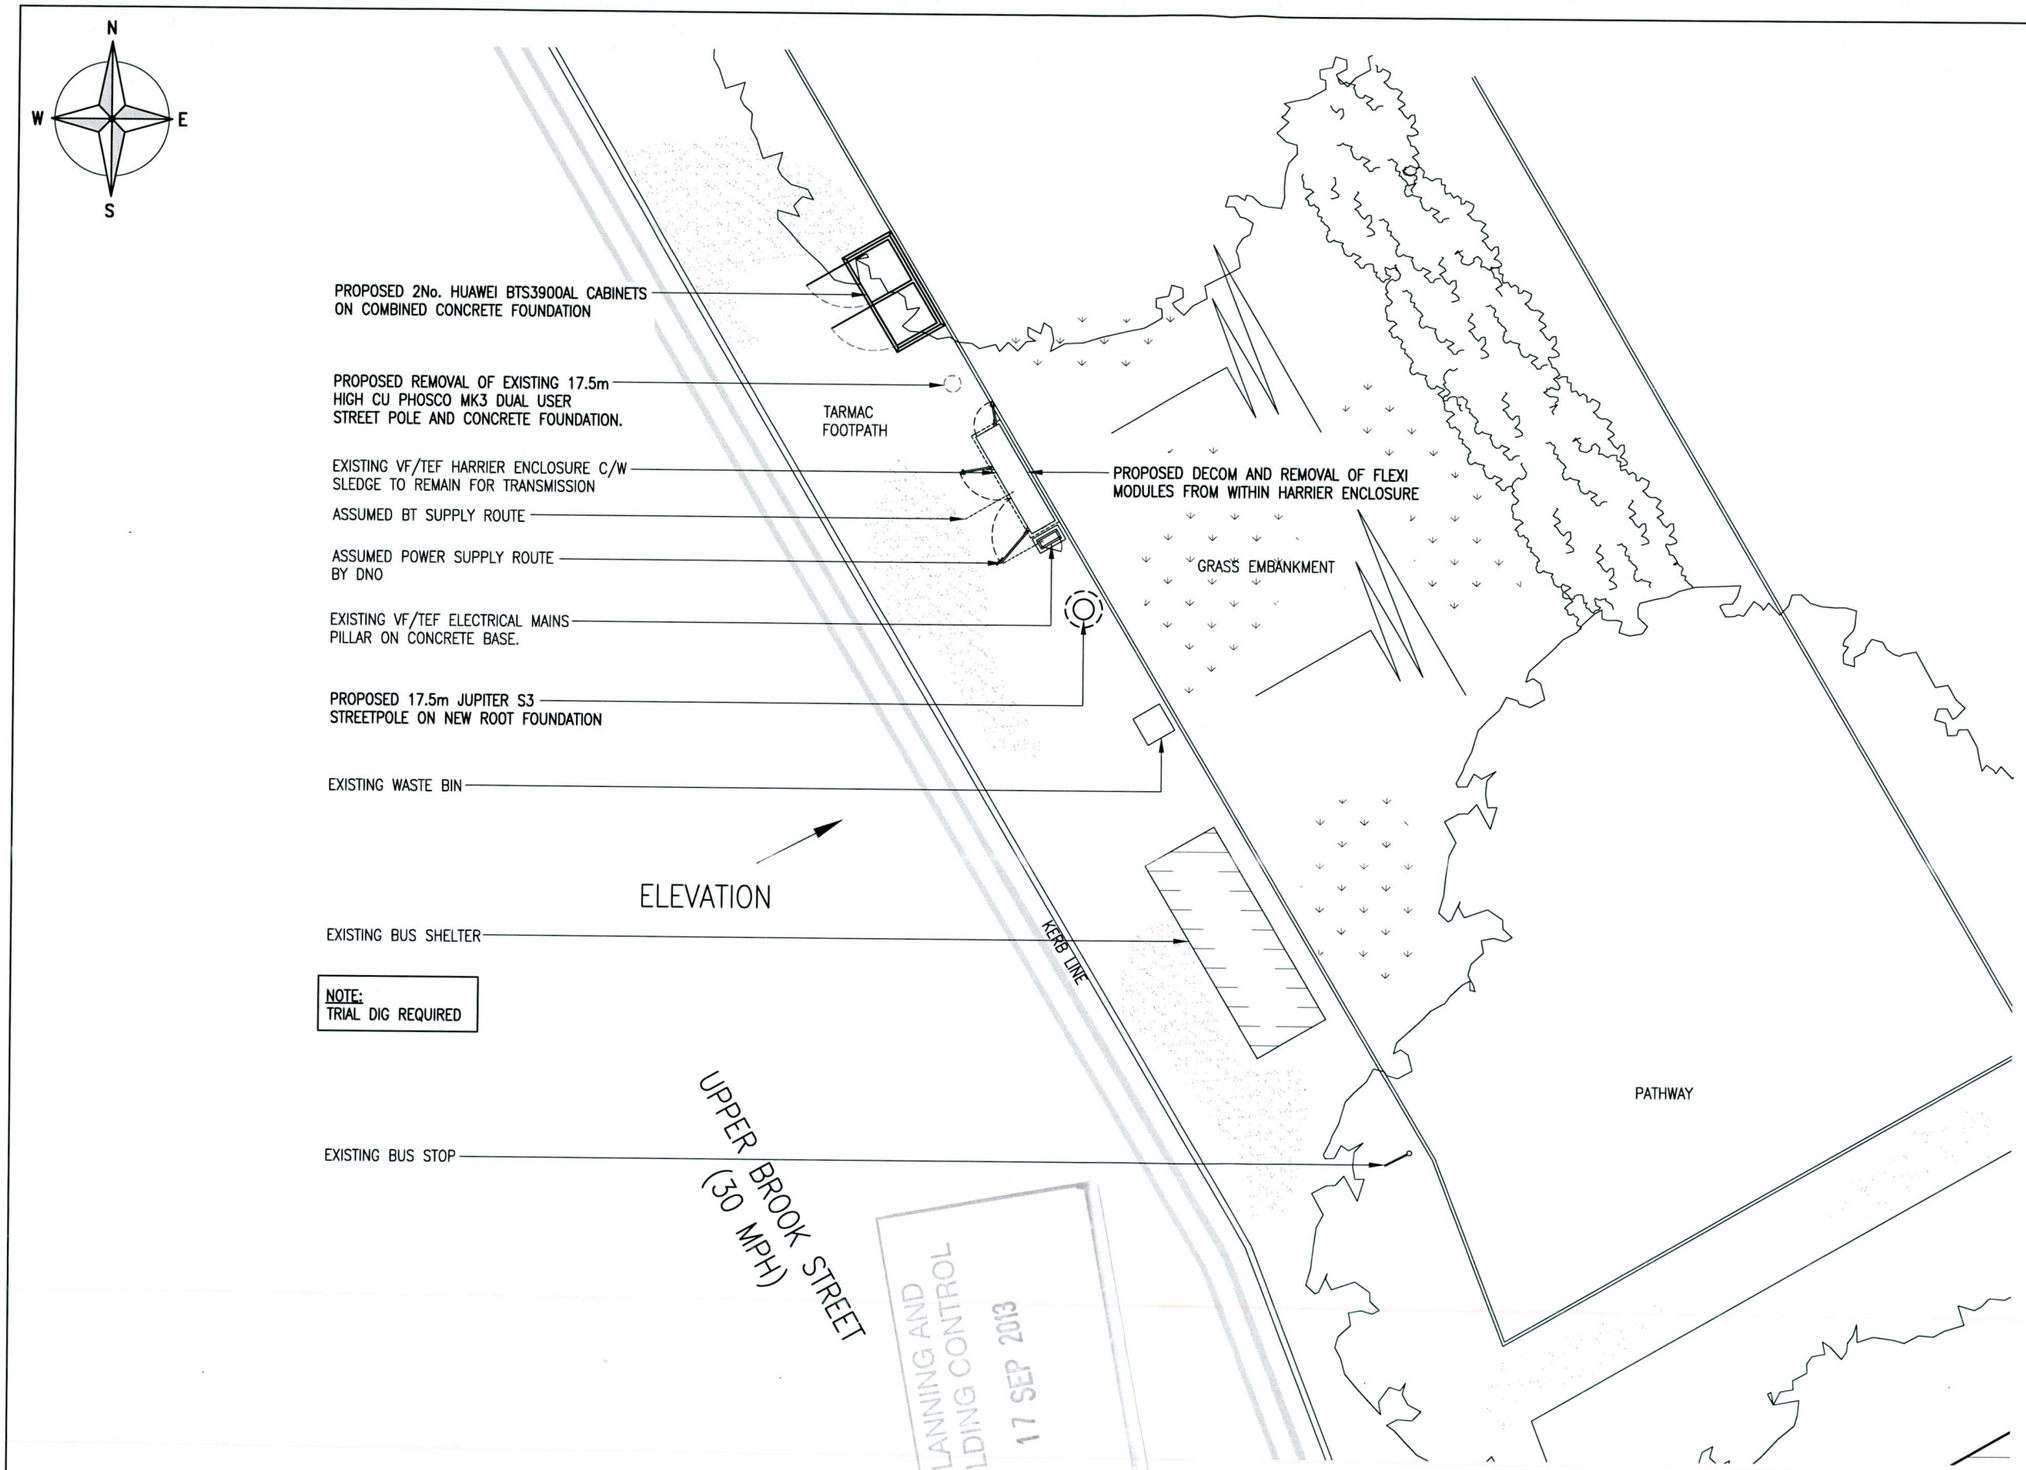

NOTE:
TRIAL DIG REQUIRED

NOTES:
ALL WORK UNDERTAKEN ON HIGHWAYS LAND TO BE DONE IN ACCORDANCE WITH THE NEW ROADS & STREETWORKS ACT 1991. (C.22)

THE PROPOSED COLUMN LOCATION SHOWN ON THIS DRAWING IS SUBJECT TO THE RECEIPT OF STATUTORY AUTHORITY SEARCHES, A CAT SCAN AND A TRIAL DIG OF THE PROPOSED COLUMN LOCATION.
THE FINAL COLUMN LOCATION IS TO BE DETERMINED BY MONO CONSULTANTS BASED ON THE ABOVE INFORMATION USING THE RELEVANT STATUTORY AUTHORITY GUIDELINES

SITE PLAN
(1:100)

The drawings comply with TEF & Vodafone Standard ICNIRP guidelines.
Designed in accordance with Cornerstone document: CORN/09/006

Notes:
1 ALL DIMENSIONS ARE IN MM UNLESS NOTED OTHERWISE

N.G.R. E: 385128 N: 396380

REV	MODIFICATION	BY	CH	DATE
B	Relocated 3900ALs	SPD	SH	12.09.13
A	Issued for Approval	SPD	SH	20.08.13

mono
MONO CONSULTANTS LIMITED
No. 58 Cygnet Court
Timothy's Bridge Road
Stratford-upon-Avon
Warwickshire
CV37 9NW
t. 44 (0)1789 206500
f. 44 (0)1789 206529
www.monoconsultants.com

CTIL

Cell Name	Opt
UPPER BROOK STREET	A

Cell ID No

CTIL	Host	Sharer
130092	(VF) 79295	(TEF) 044908

Site Address / Contact Details

UPPER BROOK STREET
MANCHESTER
M13 0HL

Drawing Title: SITE PLAN

Purpose of issue: PLANNING

Drawing Number: 200

Scale:	Drawn:	Date:	Issue:
As Shown	SPD	120.08.13	B

Checked:	Date:	Approved:	Date:
SH	20.08.13	DS	20.08.13