
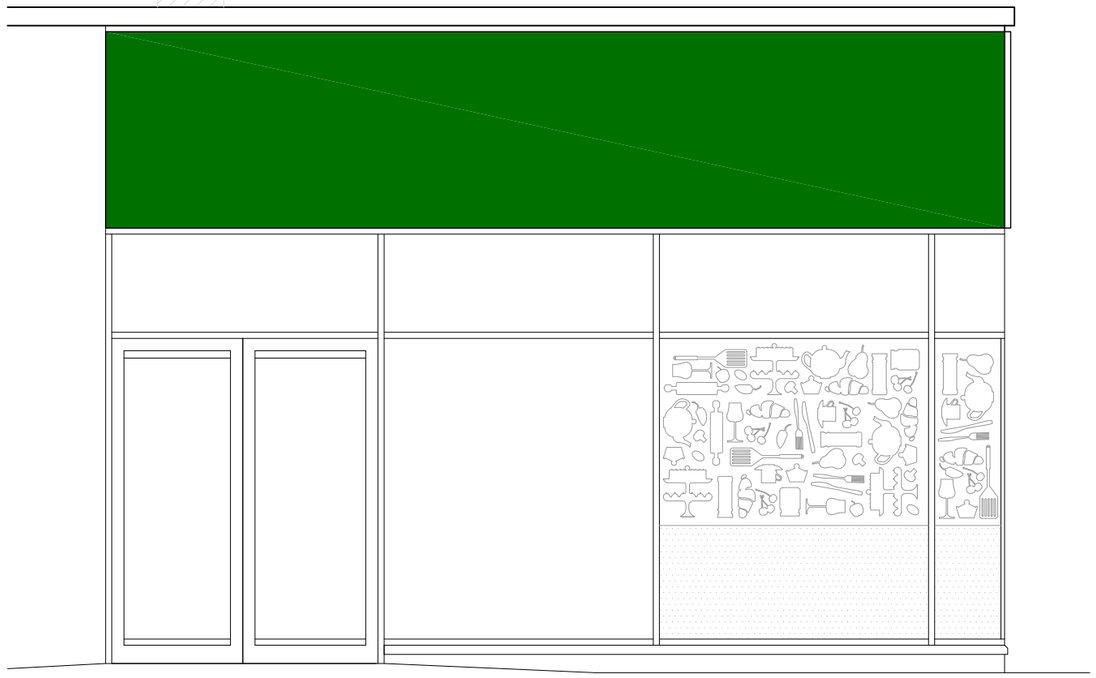


Proposed Side Elevation
Scale 1:100

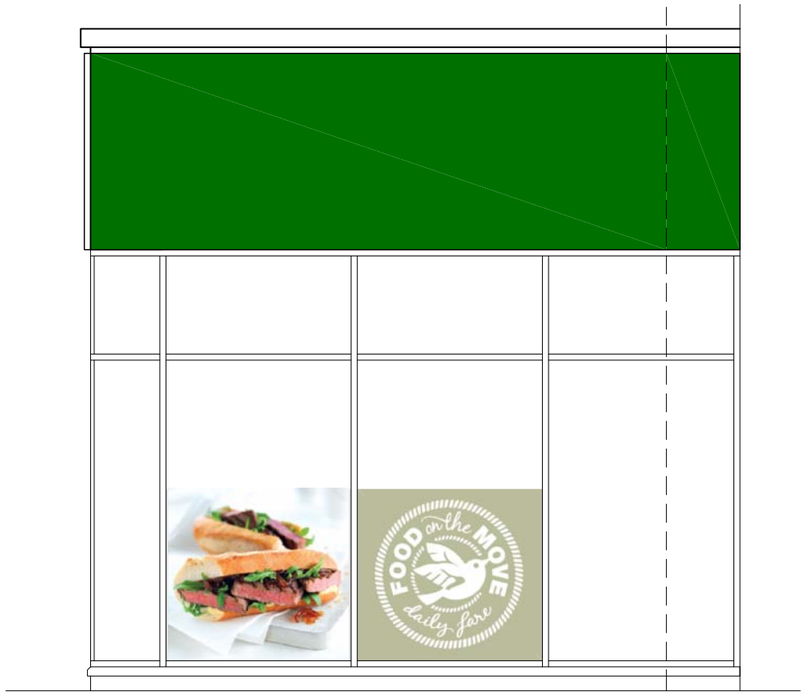

Proposed Side Elevation
Scale 1:100

schedule of areas

floors	sales	stock	other areas
basement			
ground	1525 sq ft	261.5 sq ft	297.1 sq ft
first			
totals	1525 sq ft	261.5 sq ft	297.1 sq ft

notes

This drawing to be read in conjunction with all relevant consultants, sub-contractors and specialists drawings.

All dimensions and levels are to be checked on site before any construction begins and any discrepancies are to be reported to the relevant Project Manager.

Partial Service : Any descrepancies or any other information are to be advised to the relevant Project Manager and direction sought before the implementation of the detail.

Responsibility is not accepted for errors made by others in scaling from this drawing. The contractor should check all dimensions on site, any error or omission should be reported to CMC Projects LLP.



Proposed Shopfront Elevation
Scale 1:100

Rev. No	Date	Revised By	Revision
.	.	.	.

M&S

Store name:
MANCHESTER ROYAL INFIRMARY

Store number: TBC
Country: United Kingdom

Project
NEW SIMPLY FOOD

Drawing Title
PROPOSED SHOP-FRONT &
SIDE ELEVATIONS - PLANT CONSENT

CMC projects
New Cambridge House,
Bassingbourn Road, Litlington,
Nr Royston, Hertfordshire, SG8 0SS
Tel: 01763 852189 Fax: 01763 852402
email: mail@cmcprojects.co.uk

Branch No	Site No	Scale	Sheet Size
TBC	TBC	1:50	@ A3
Drawn by	Date	Checked by	Approved by
DW	June 2013	DB	.

DRAWING NUMBER:	Project No	Sheet No	Rev No	Status
	9502	16	00	C