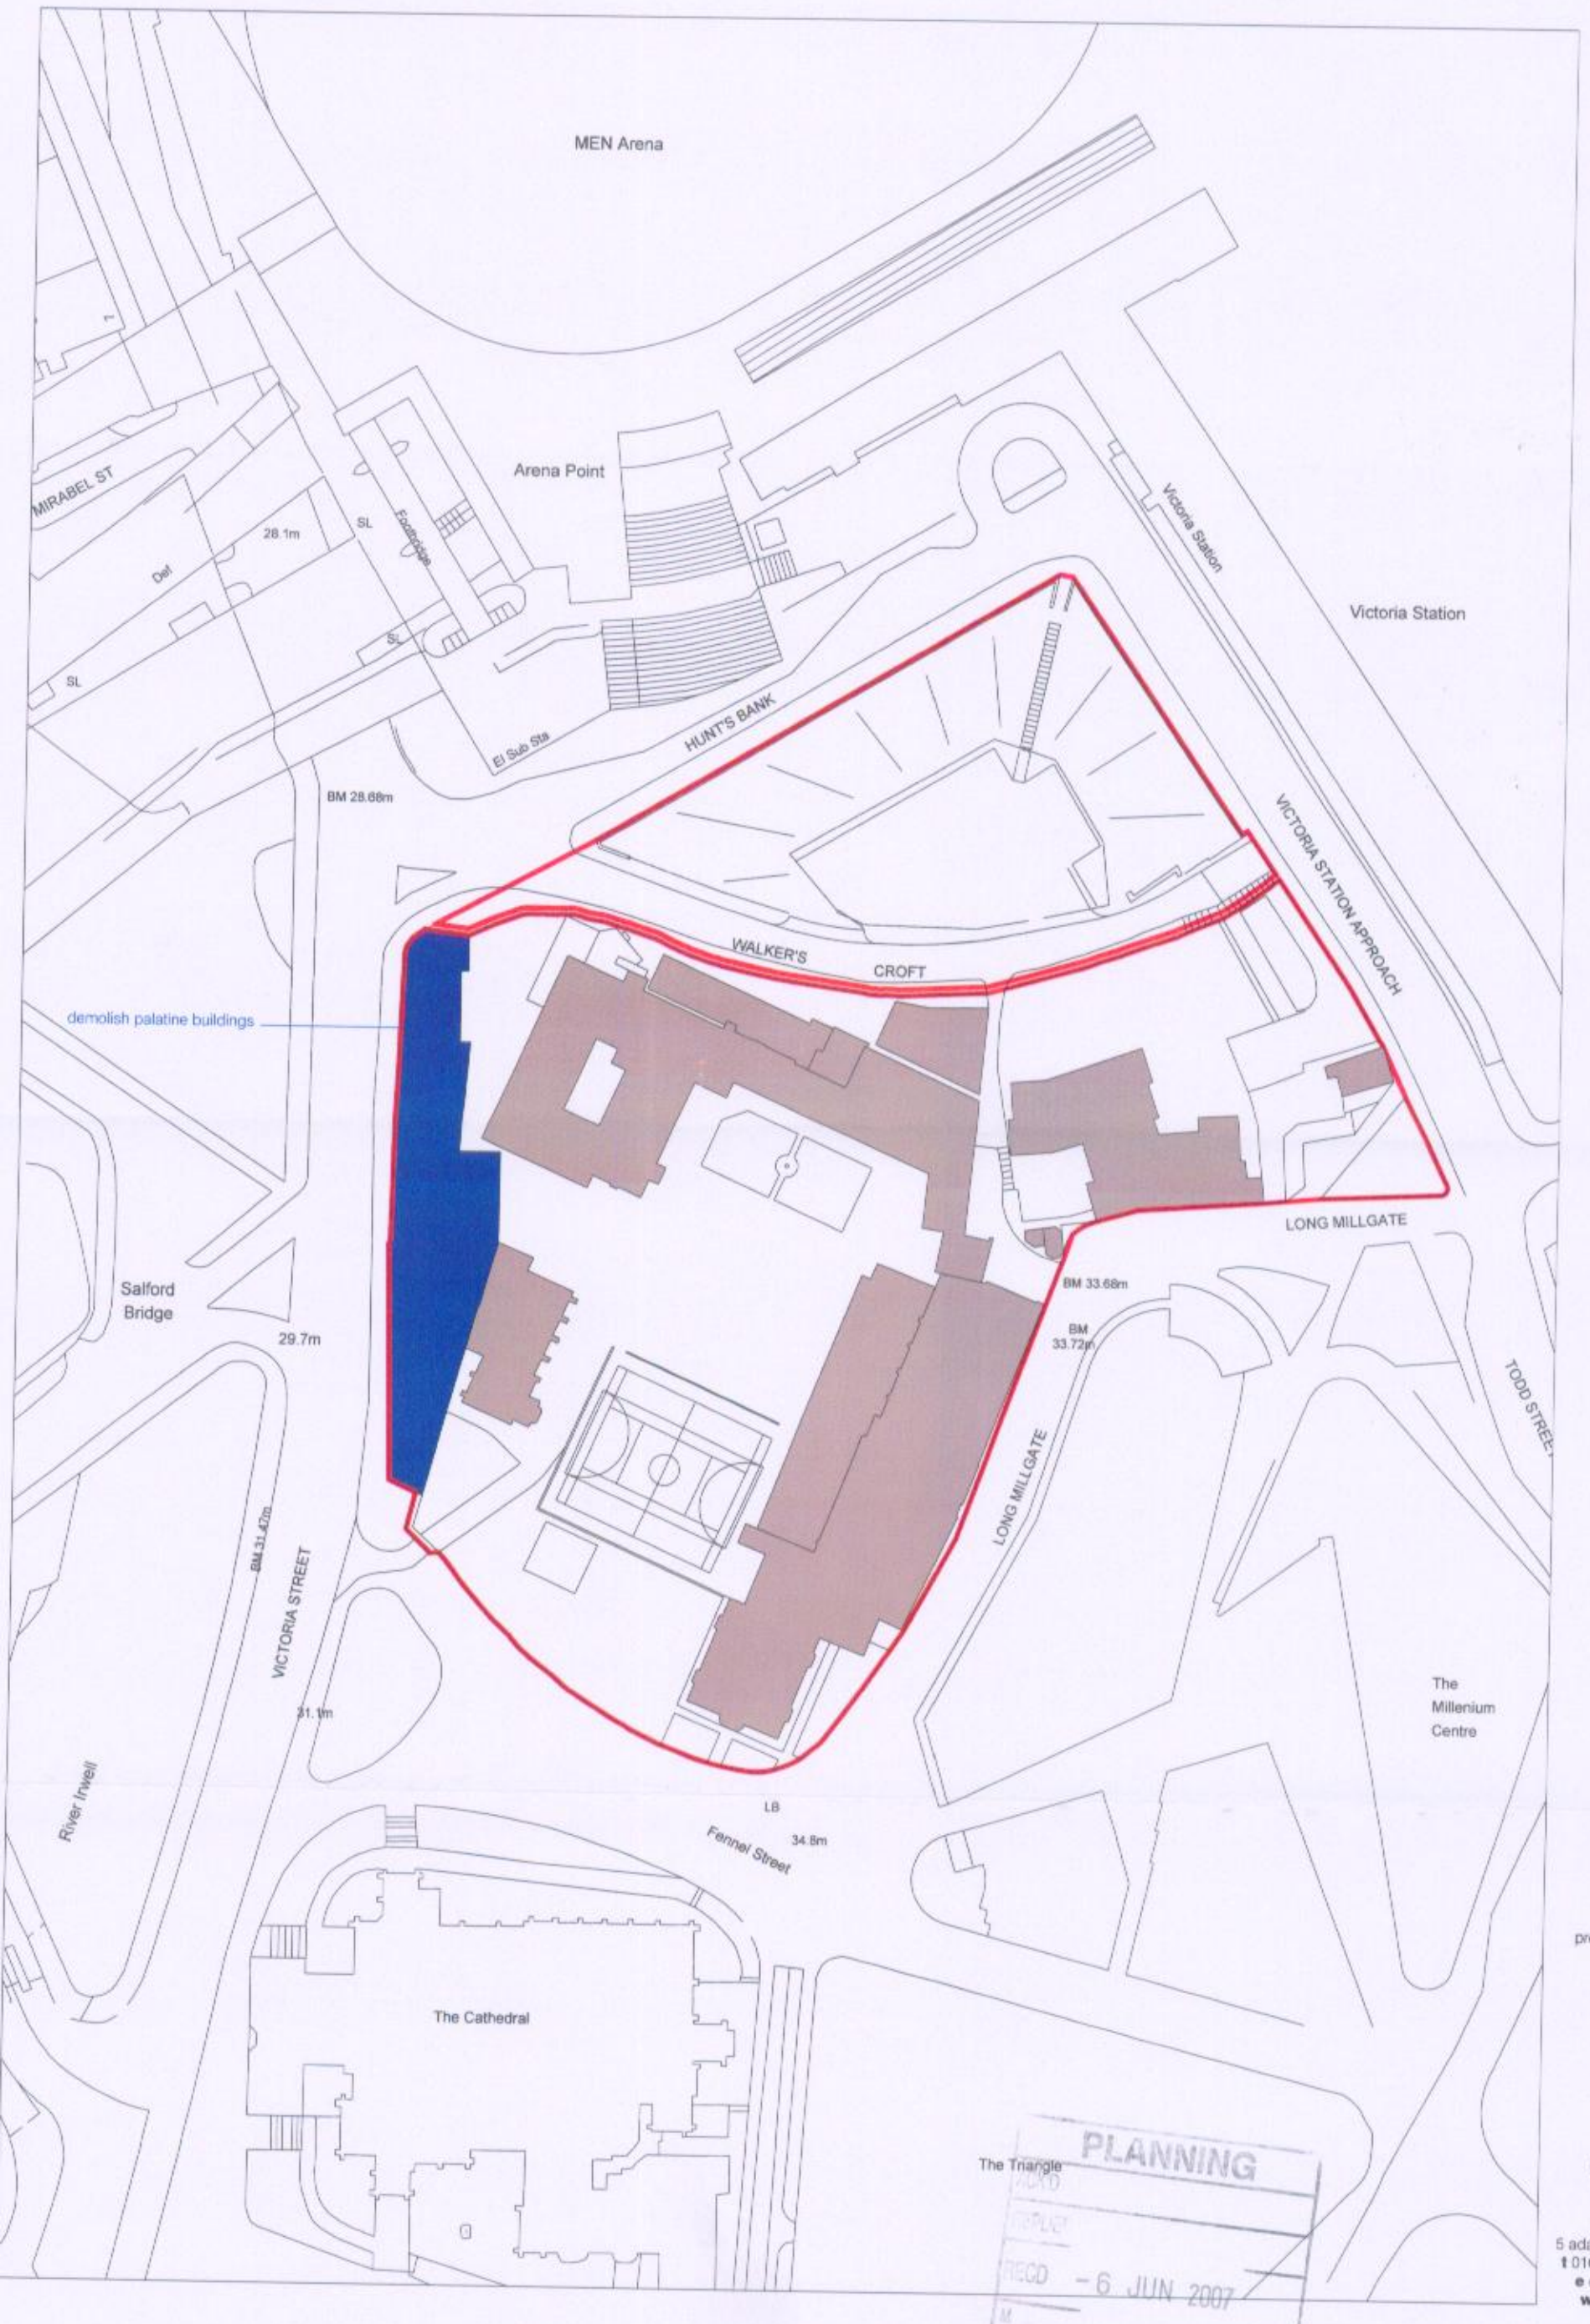


project
Chetham's School of Music
School Extension &
Site Master Plan
job number
851

title
Proposed Demolition Plan
Palatine Buildings

drawing number
al(05)662

revision

scale
1:1000 @ A3

date
April 2007

drawn by

checked by

notes / revision

proposed structures to be demolished

proposed site boundary

proposed outline application site

issued for
planning

stephenson | bell
architects and planners

aeroworks
5 adair street manchester M1 2NQ
t 0161 273 7204 f 0161 272 8553
e e-mail@stephenson-bell.com
w www@stephenson-bell.com

PLANNING
RECD - 6 JUN 2007

is design and drawing is the copyright of stephenson bell limited and may not be reproduced in any form whatsoever without prior written consent
ue of the drawing does not impart any real or implied copyright licence. **do not scale from this drawing**