



Front Elevation



Side Elevation

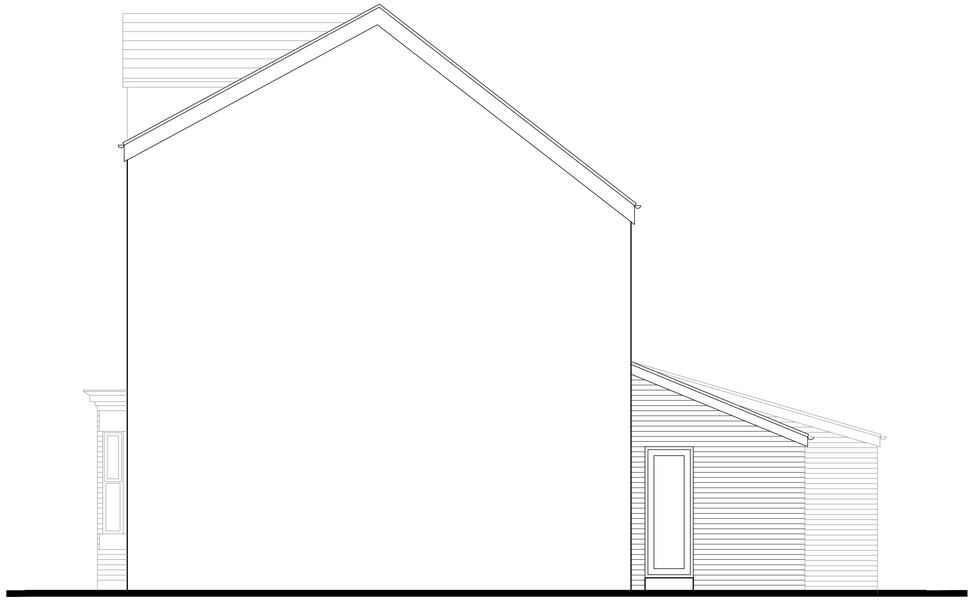

Rear Elevation

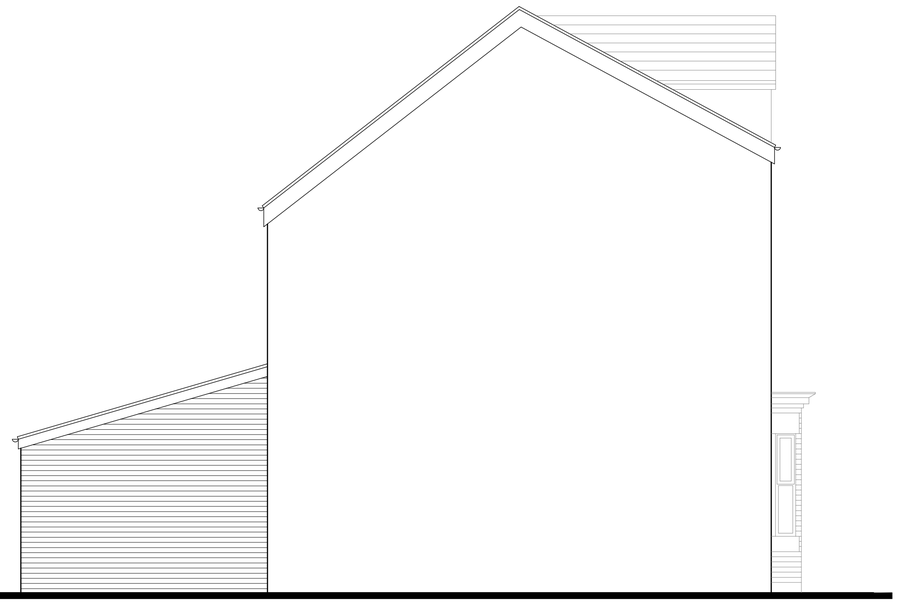

Side Elevation

Existing Elevations

Note

This drawing is to be read in conjunction with all other Architectural drawings and all Structural Engineers drawings, details and calculations.

It is the Contractors responsibility to check all dimensions prior to fabrication or construction, any discrepancies to be reported to Cube Design.

© This drawing is copyright of Cube Design Solutions and may not be used copied or amended without written permission

PLANNING DRAWINGS

date	revision	by	no.

cube Design Solutions
27 Prestwood Close | Urmston | M41 7GA
Tel: 0161 264 7178 | Fax: 0161 969 0562
Email : info@cubedesignsolutions.co.uk
www.cubedesignsolutions.co.uk

Project
Dr James Sexton,
47 Hathersage Road,
Manchester,

Drawing
EXISTING ELEVATIONS

Date November 12 | Drawn By PJR | Scale 1:50

Drawing Status	Drawing No.	Rev No.
PLANNING	134–02	