
| REVISION | DATE | DESCRIPTION |
|---|---|---|
| P2 | 26.06.08 | REVISED PLANNING APPLICATION |

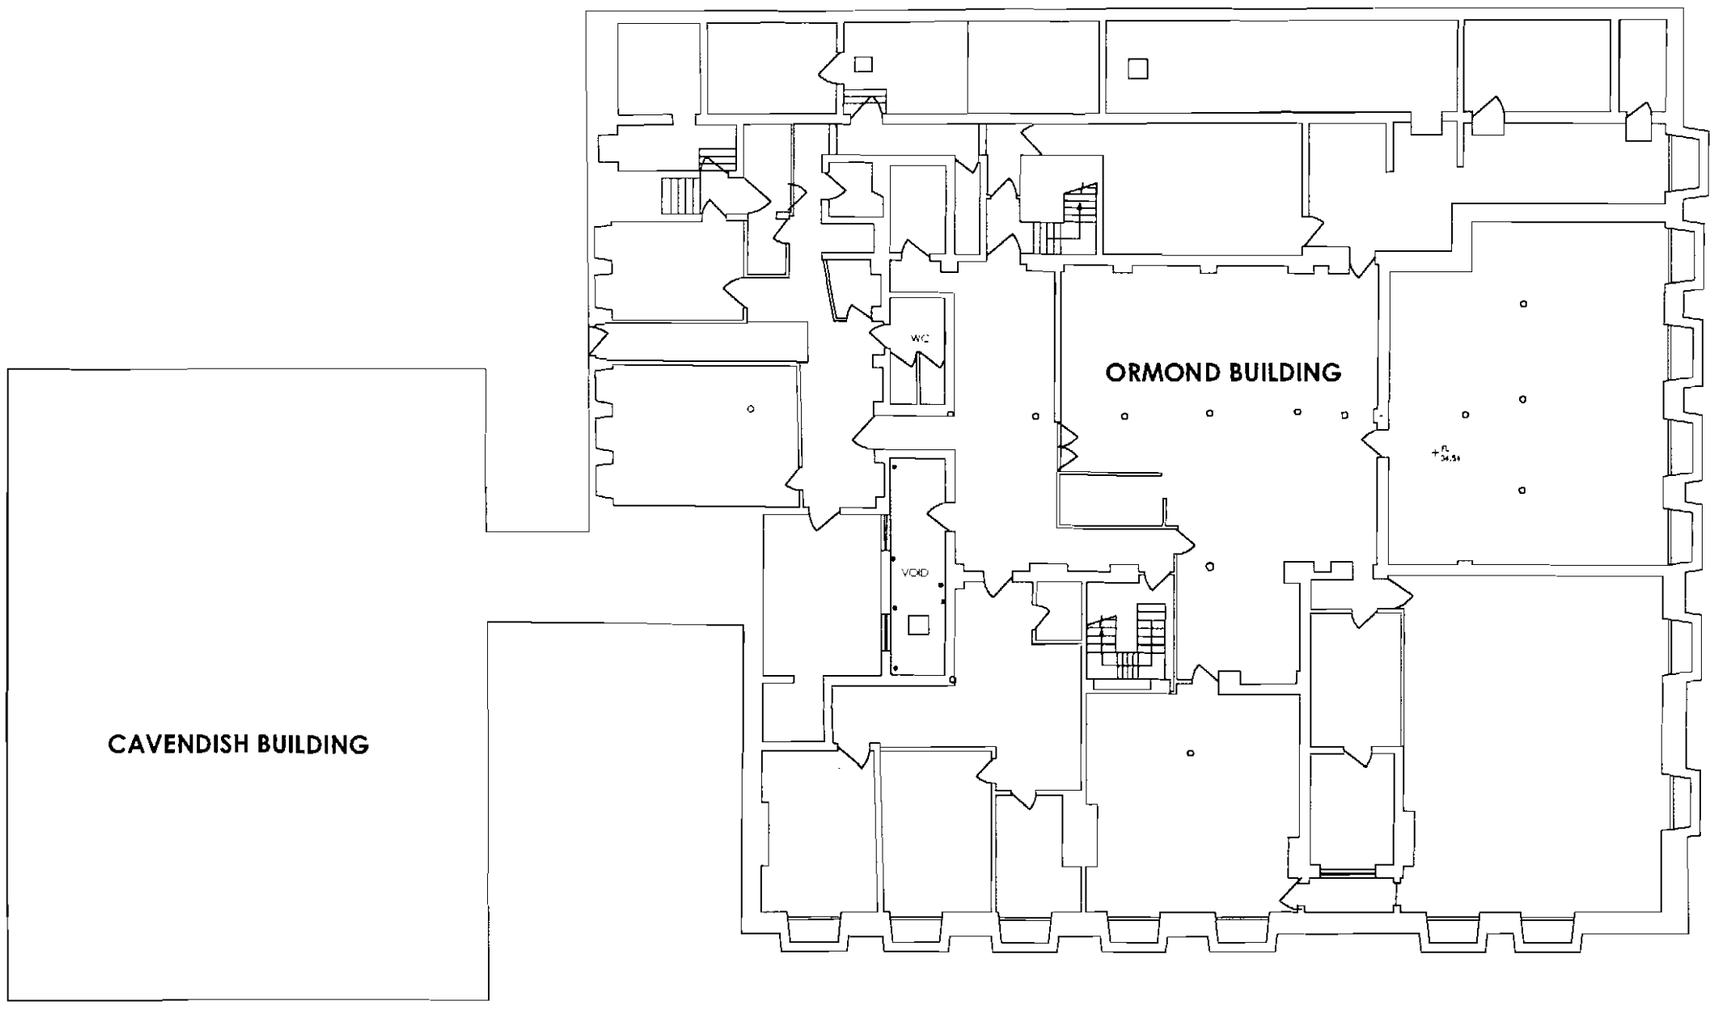






0 1 2 3 4 5 10m

OMI ARCHITECTS
31, Blackfriars Road, Salford Manchester M3 7AQ
t 44(0)161 832 3242
f 44(0)161 832 3623
e info@omiarchitects.com
w www.omiarchitects.com

| | | | | | |
|---|---|---|---|---|---|
| PROJECT | ORMOND BUILDING, MMU | | | | |
| DRAWING | EXISTING BASEMENT FLOOR PLAN | | | | |
| DATE | SEP 07 | DRAWN BY | AM | SCALE | 1:200 @ A3 |
| JOB NO | 1243 | DWG NO | L/010 P2 | | |

| REVISION | DATE | DESCRIPTION |
|---|---|---|
| P2 | 26.06.08 | REVISED PLANNING APPLICATION |

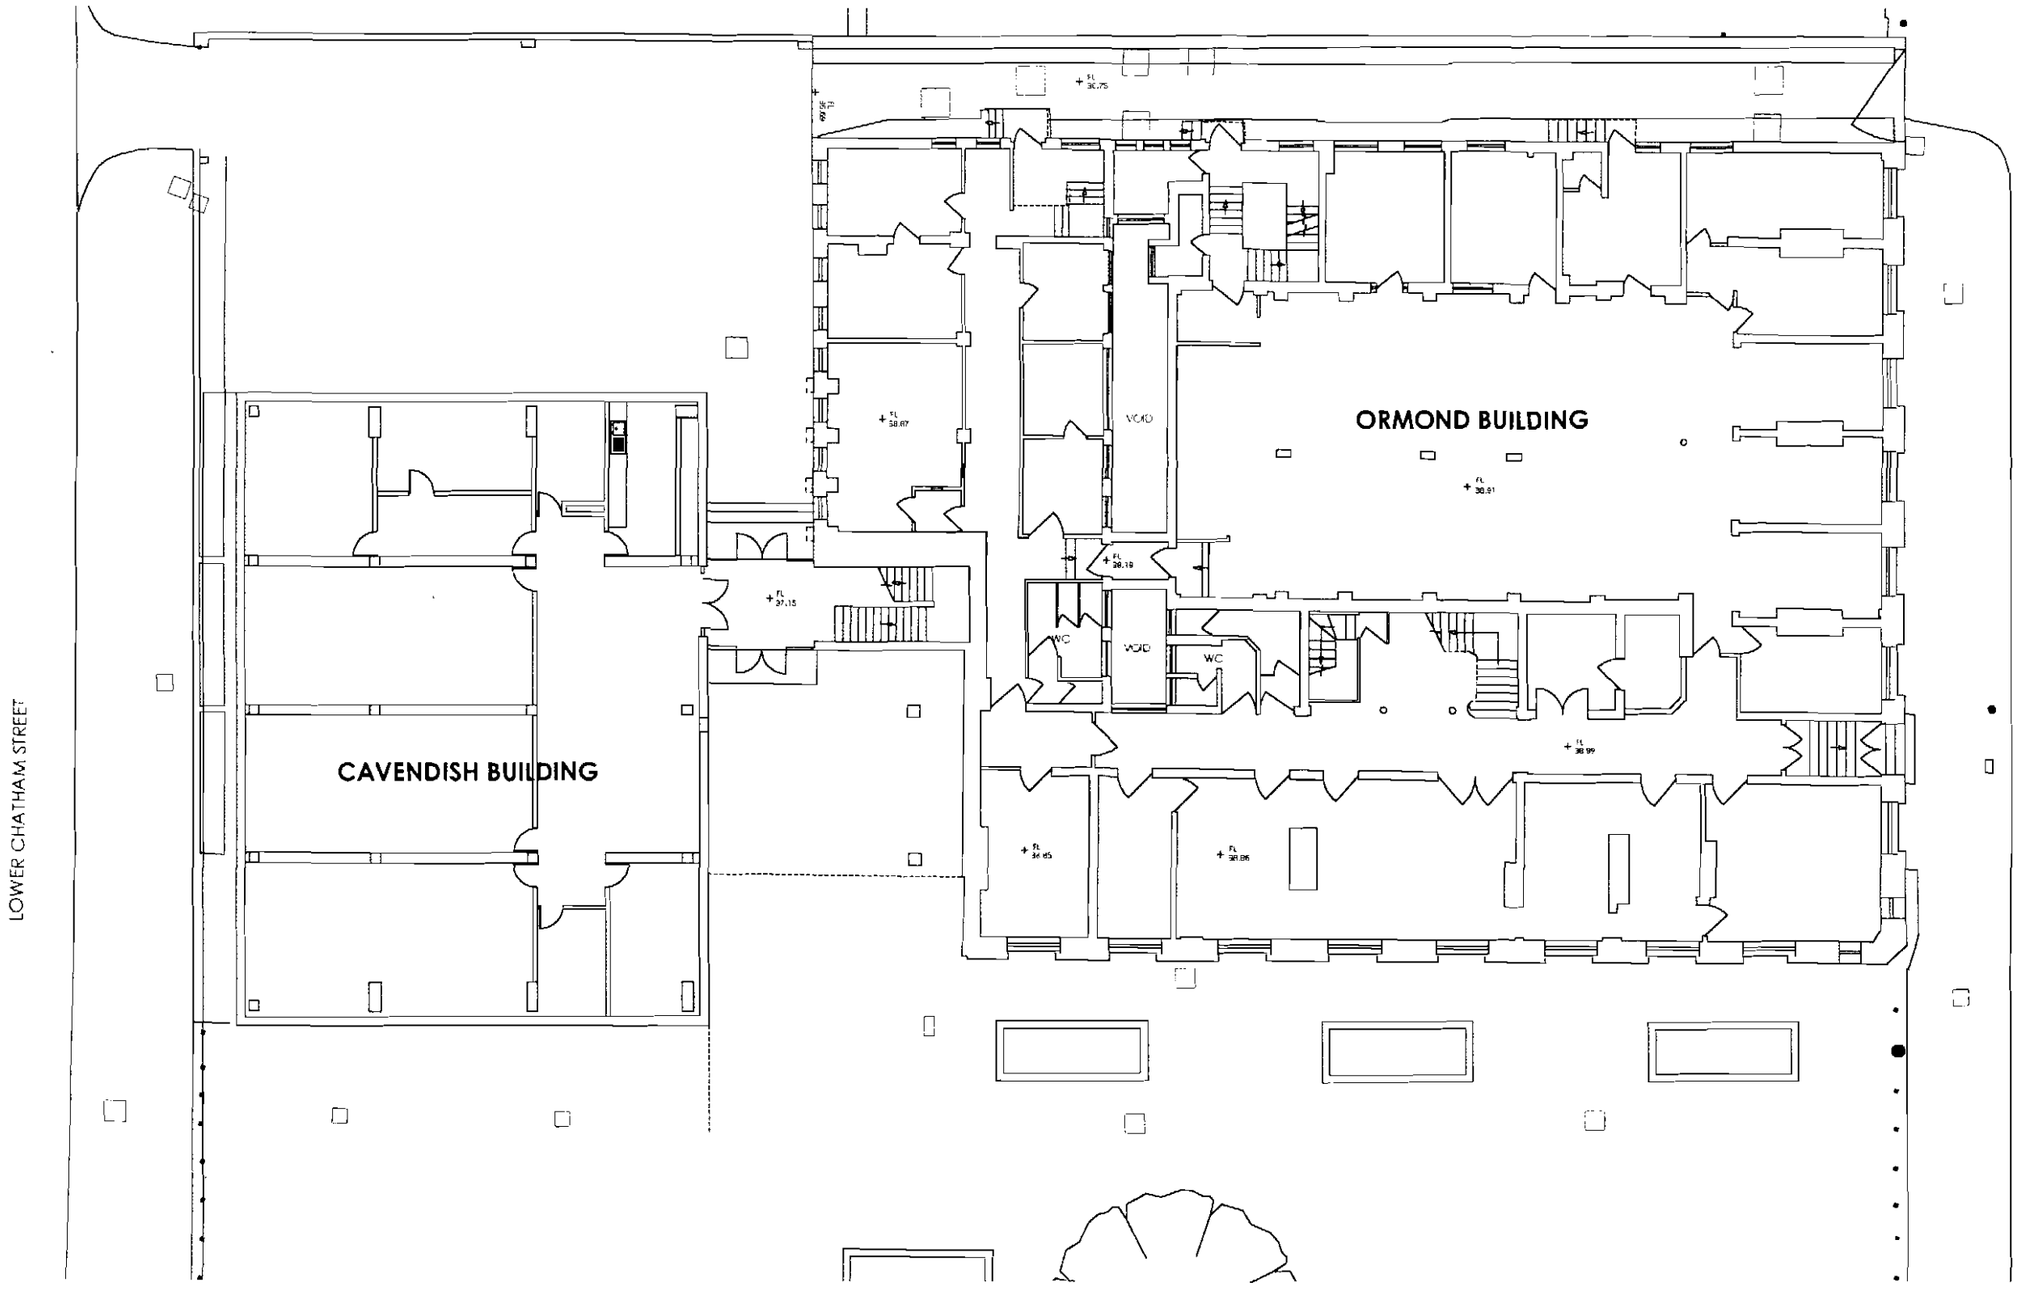



PLANNING
ACK'D
REPLIED
STOD 12 13 2008

0 1 2 3 4 5 10m

OMI ARCHITECTS
31, Blackfriars Road Salford, Manchester M3 7AQ
t 44(0)161 832 3242
f 44(0)161 832 3623
e info@omiarchitects.com
w www.omiarchitects.com

| | | | | | |
|---|---|---|---|---|---|
| PROJECT | ORMOND BUILDING, MMU | | | | |
| DRAWING | EXISTING GROUND FLOOR PLAN | | | | |
| DATE | SEP '07 | DRAWN BY | AM | SCALE | 1:200 @ A3 |
| JOB NO | 1243 | DWG NO | L/011 P2 | | |

| REVISION | DATE | DESCRIPTION |
|---|---|---|
| P2 | 26.06.08 | REVISED PLANNING APPLICATION |

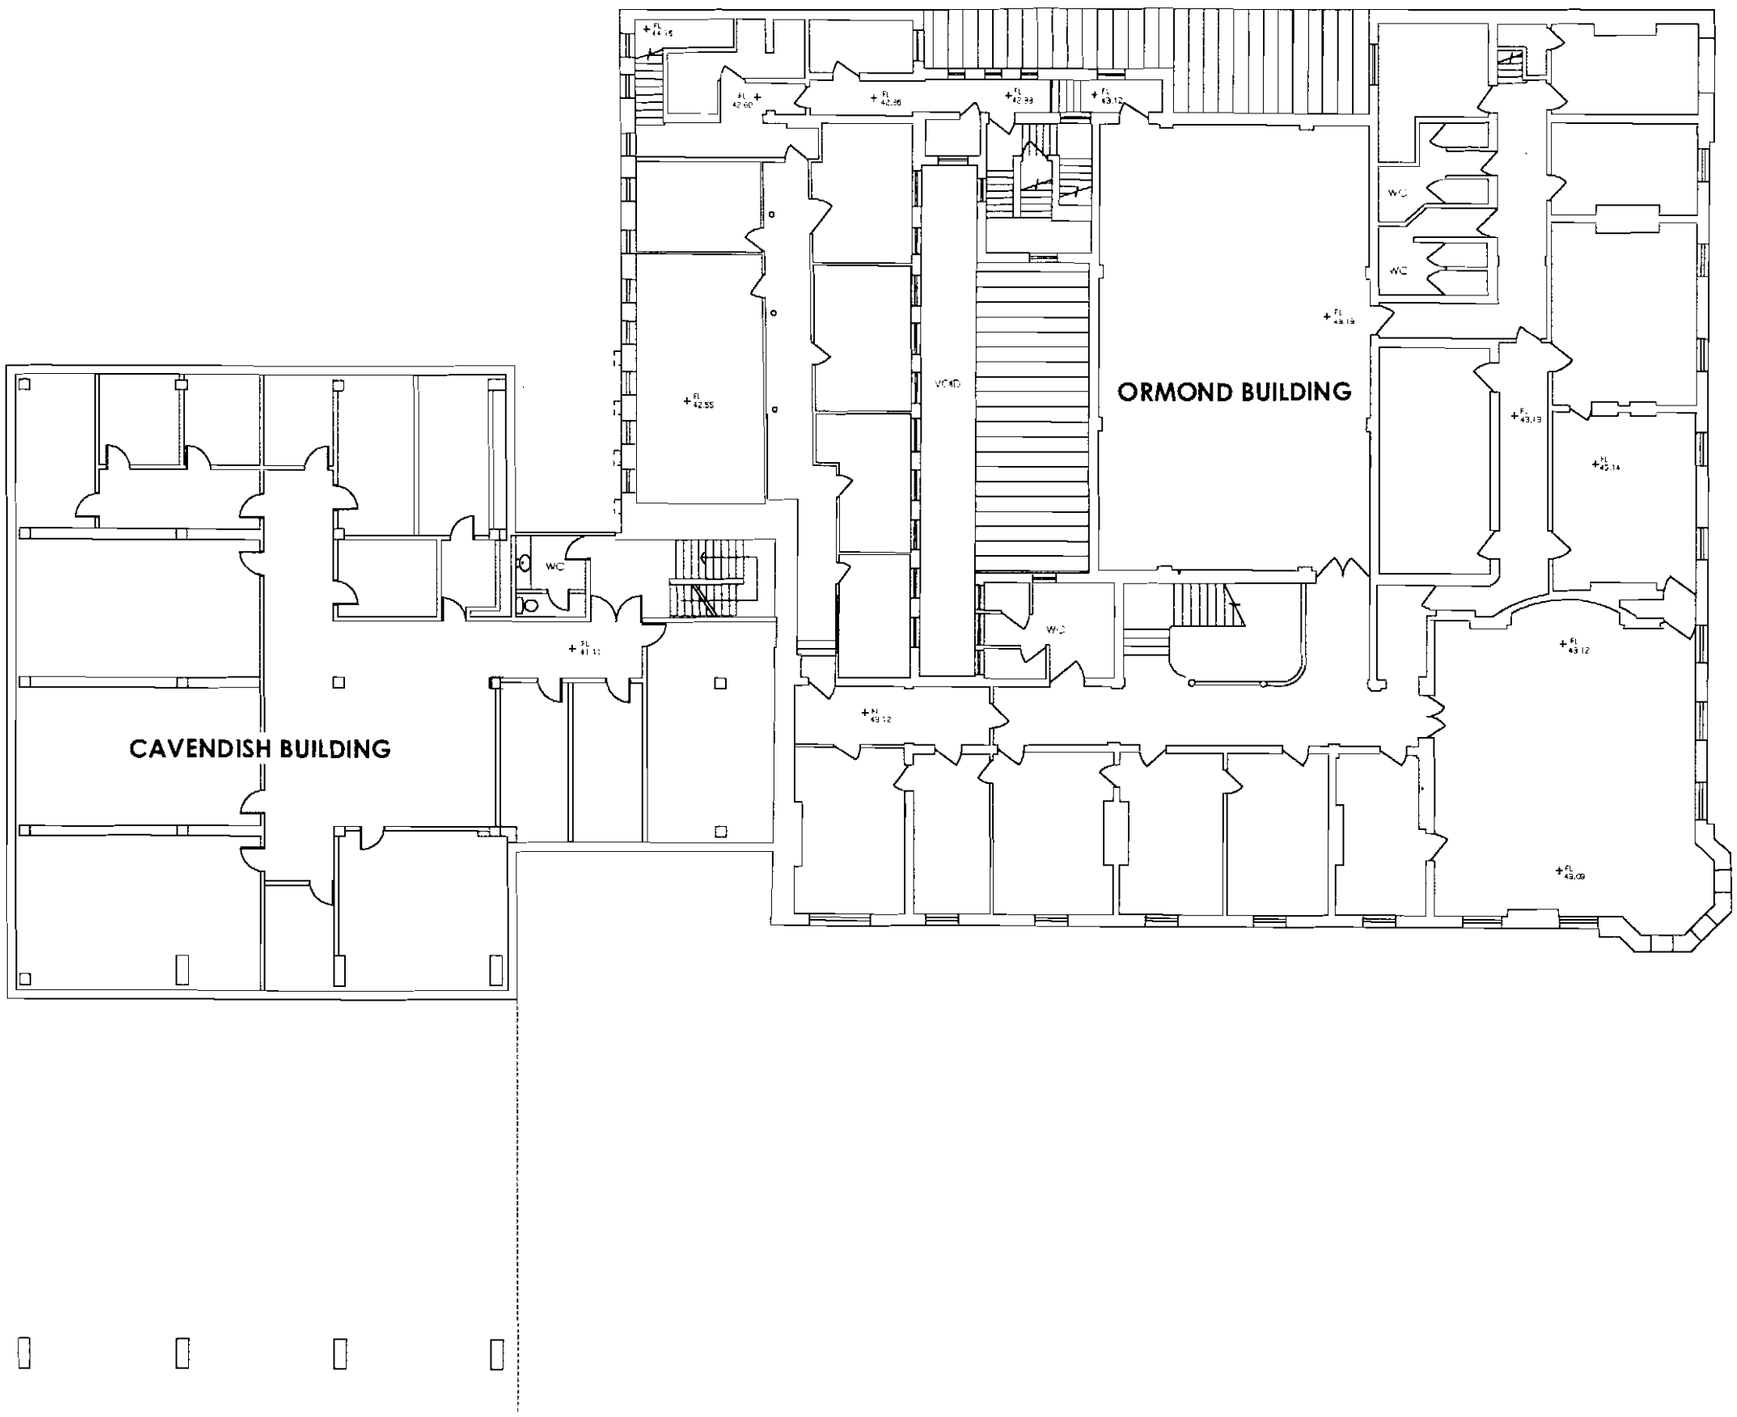





OMI ARCHITECTS

31, Blackfriars Road, Salford, Manchester M3 7AQ


t 44(0)161 832 3242
f 44(0)161 832 3623
e info@omiarchitects.com
w www.omiarchitects.com


| | | | | | |
|---|---|---|---|---|---|
| PROJECT | ORMOND BUILDING, MMU | | | | |
| DRAWING | EXISTING FIRST FLOOR PLAN | | | | |
| DATE | SEP '07 | DRAWN BY | AM | SCALE | 1:200 @ A3 |
| JOB NO | 1243 | DWG NO | L/012 P2 | | |

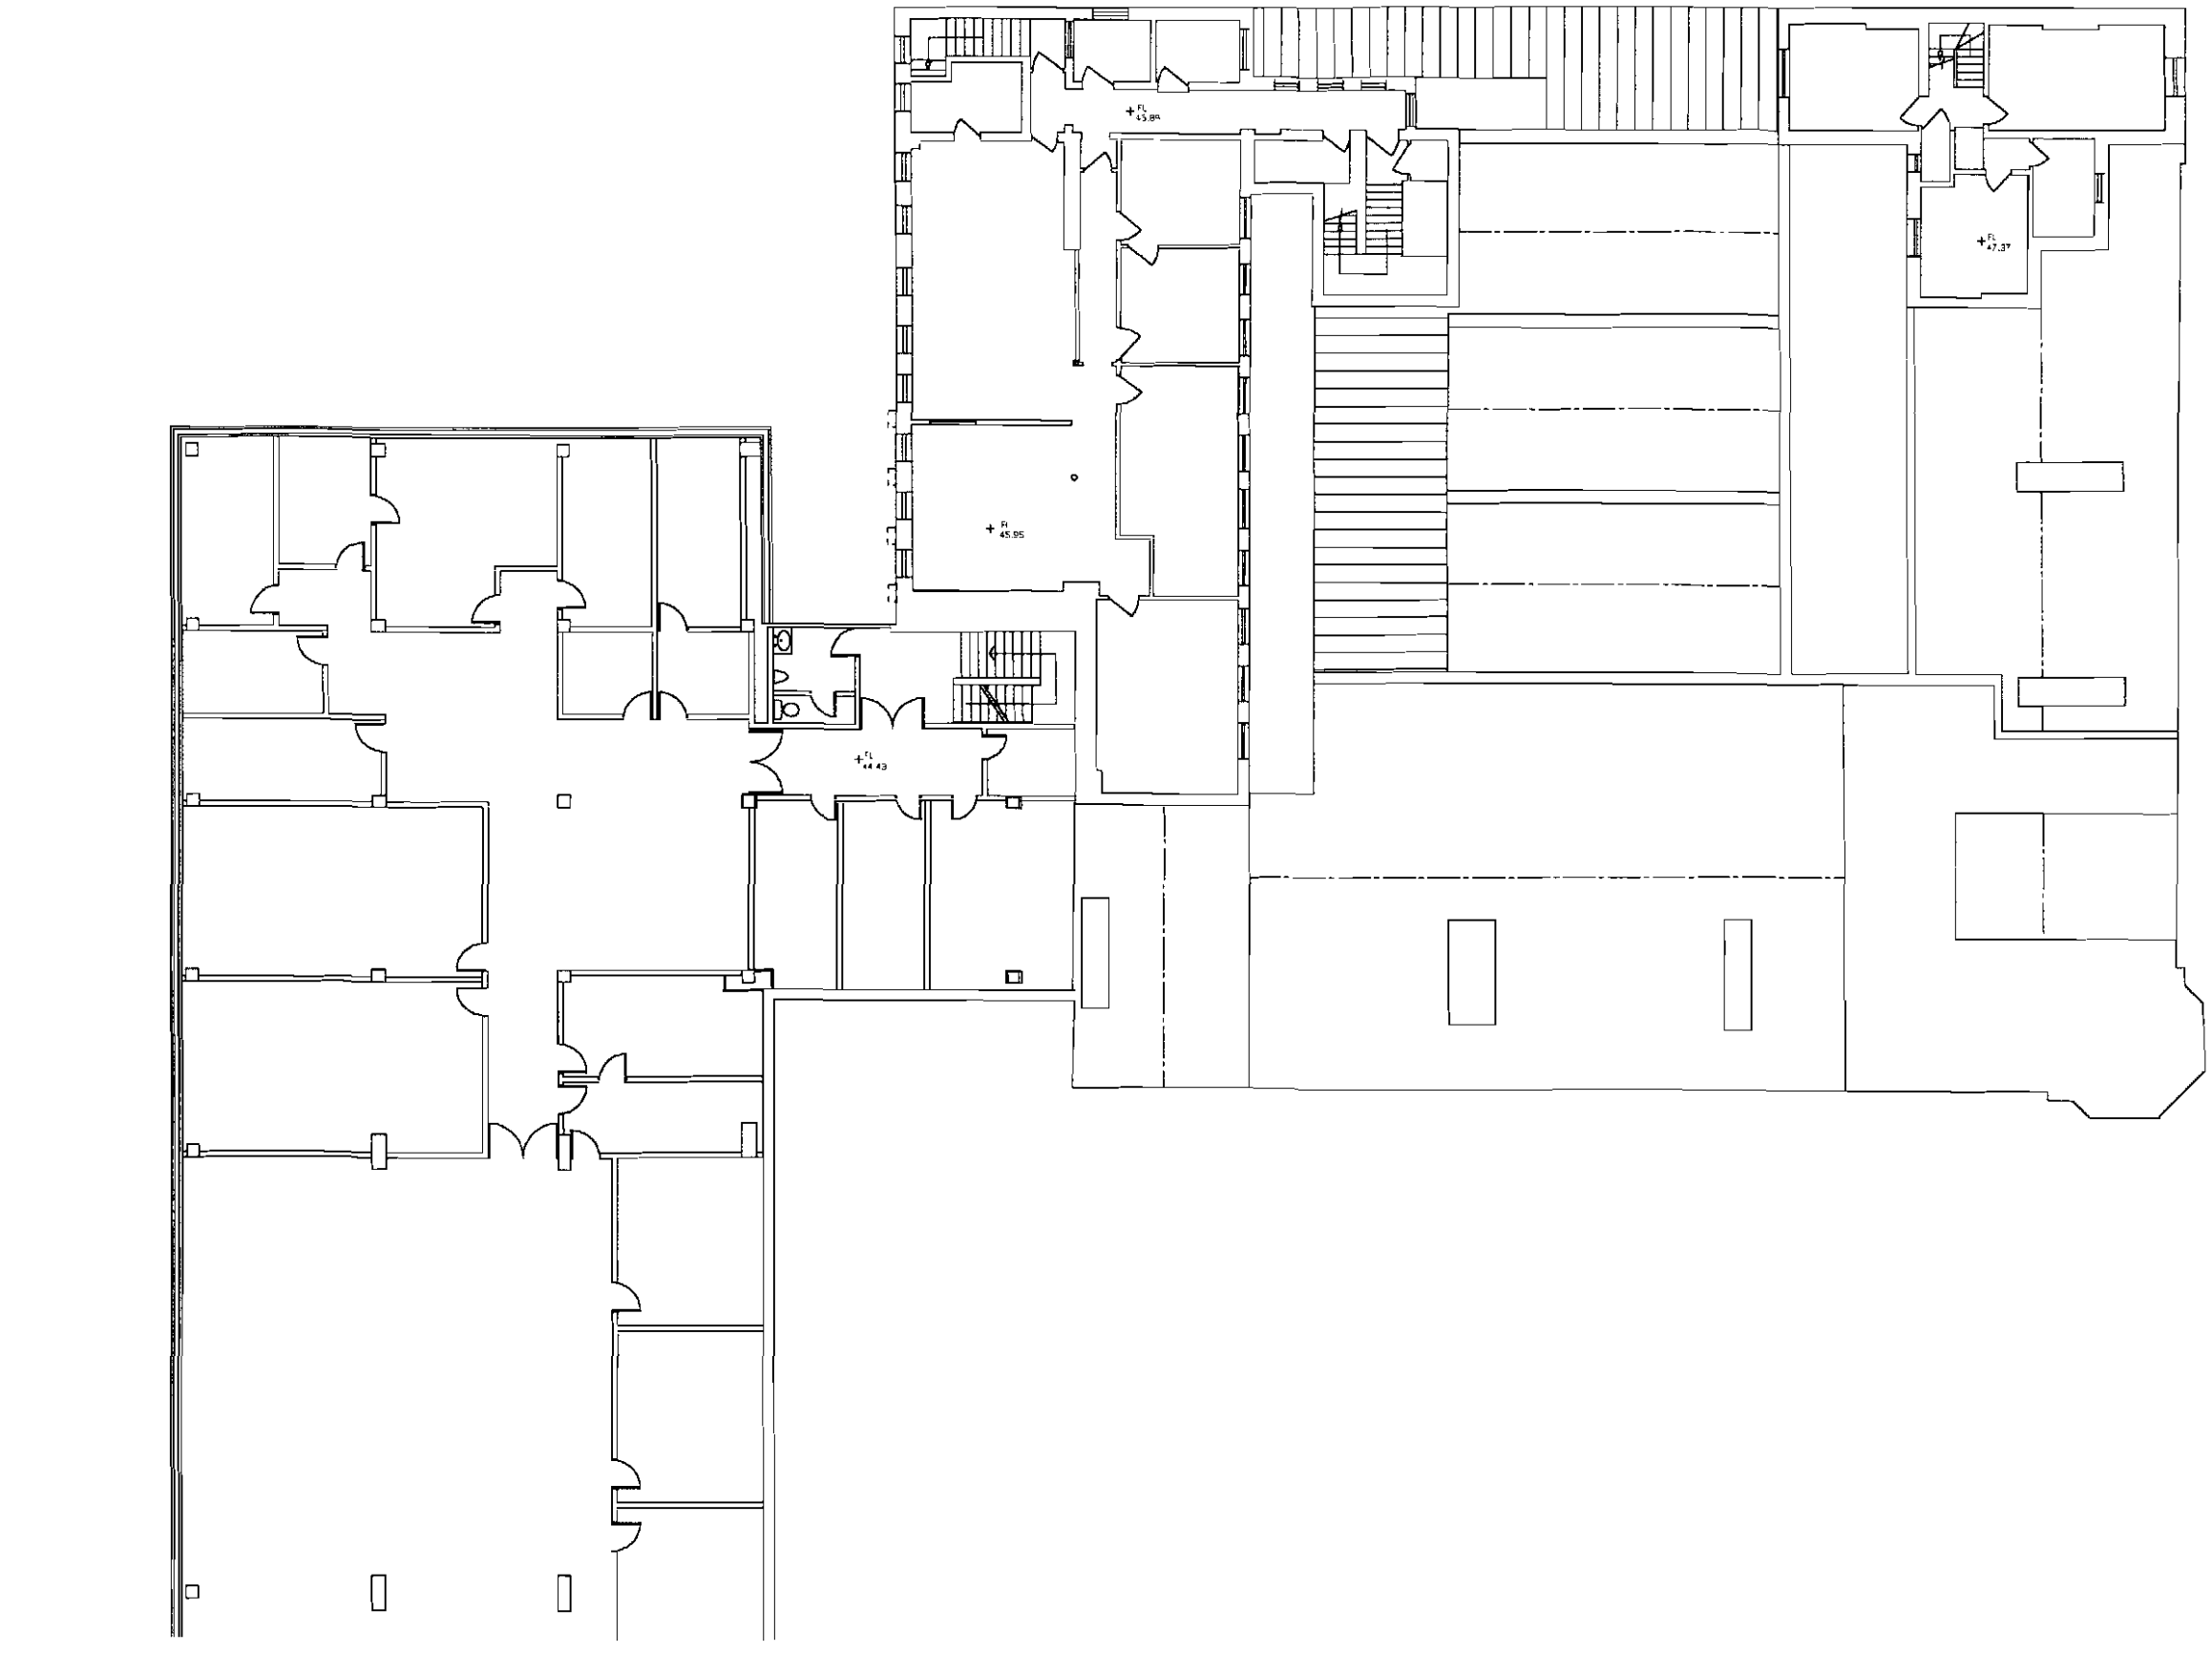


PLANNING
ACK'D
REPLIED
RECD 12 AUG 2008
BY
DATE

| REVISION | DATE | DESCRIPTION |
|---|---|---|
| P2 | 26.06.08 | REVISED PLANNING APPLICATION |

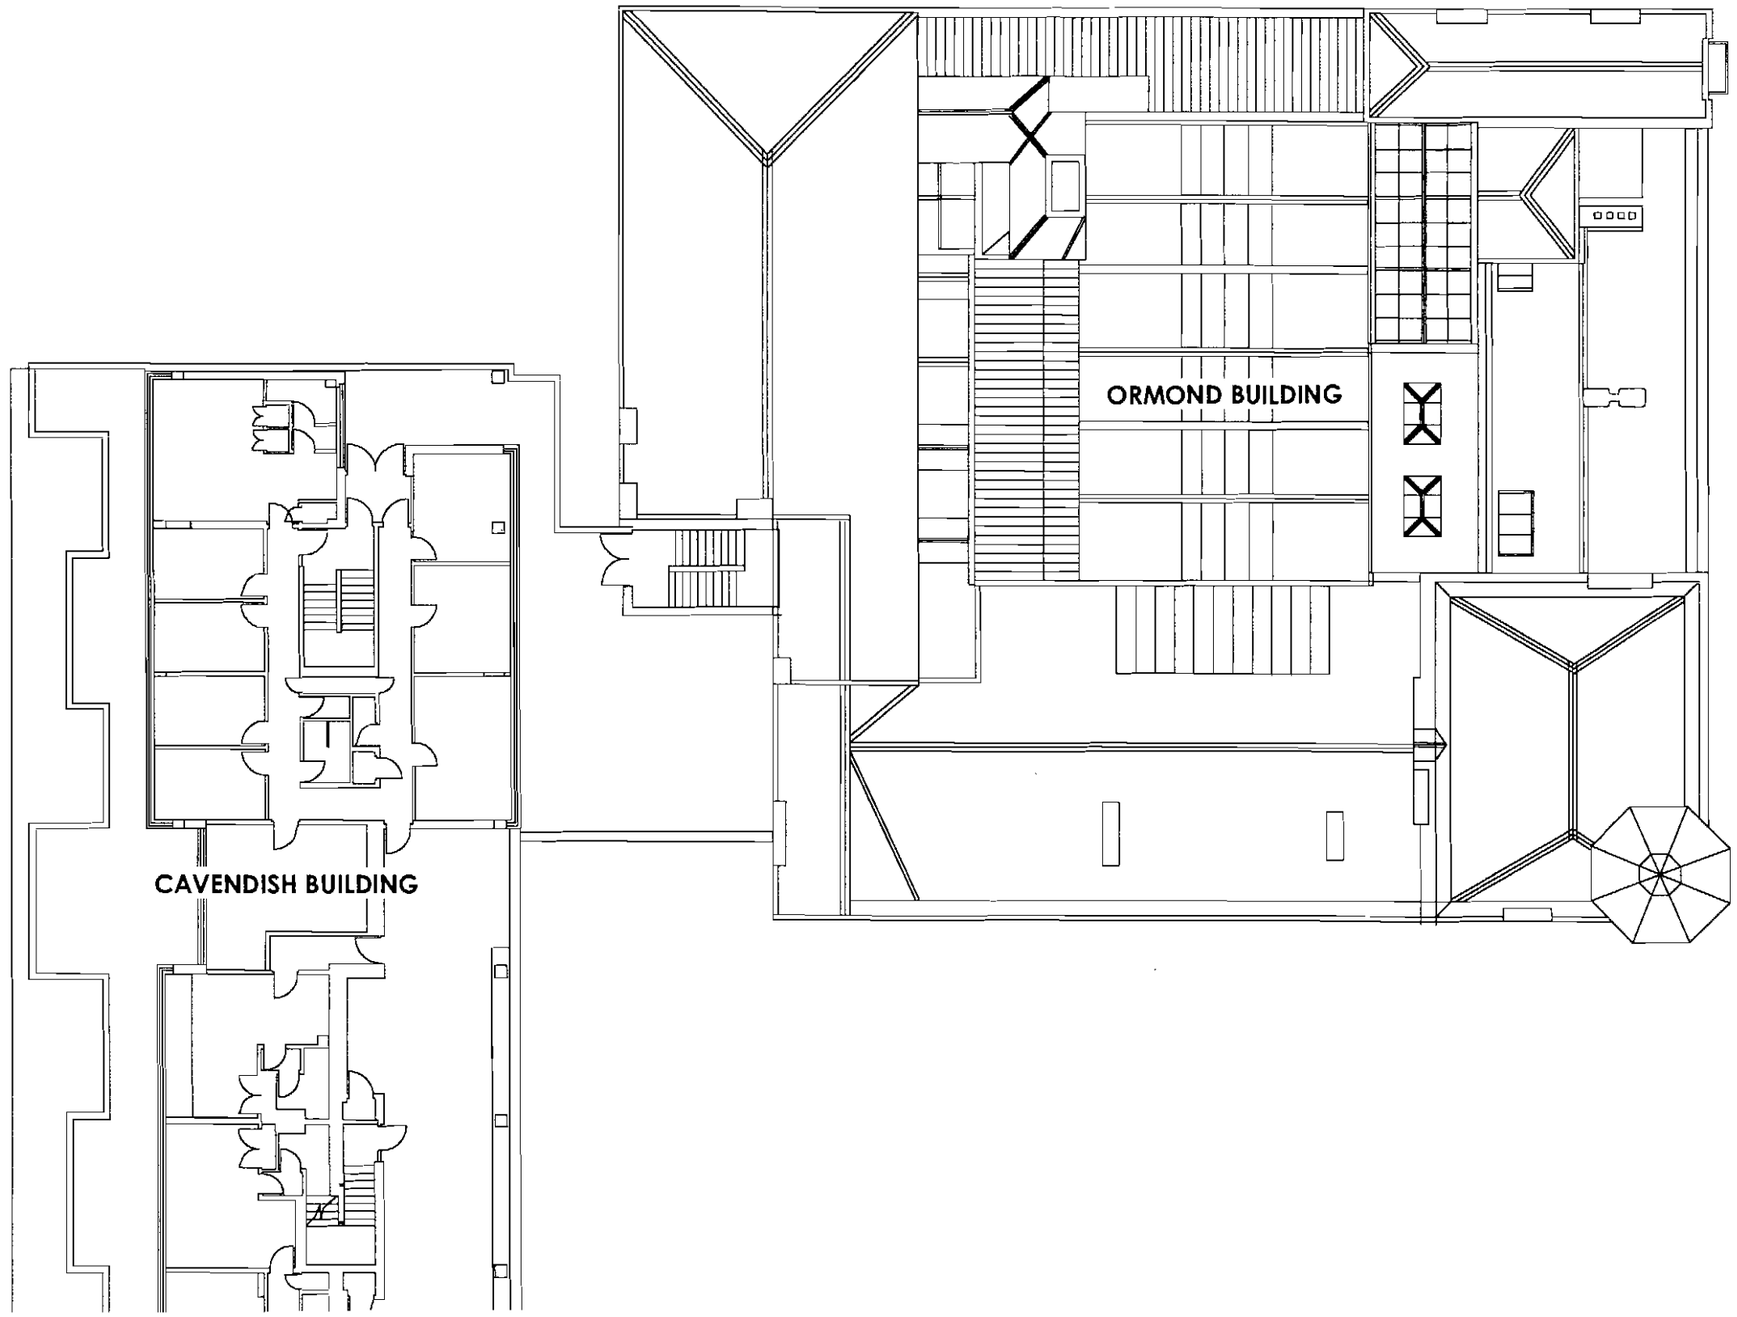

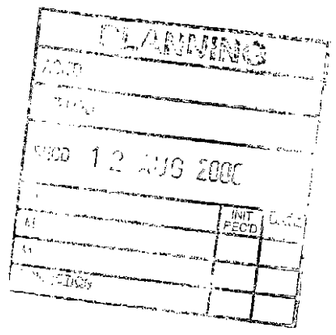
0 1 2 3 4 5 10m

OMI ARCHITECTS

31, Blackfriars Road, Salford, Manchester M3 7AQ

t 44(0)161 832 3242
f 44(0)161 832 3623
e info@omiarchitects.com
w www.omiarchitects.com

| | | | | | |
|---|---|---|---|---|---|
| PROJECT | ORMOND BUILDING, MMU | | | | |
| DRAWING | EXISTING THIRD FLOOR PLAN | | | | |
| DATE | SEP 07 | DRAWN BY | AM | SCALE | 1:200 @ A3 |
| JOB NO | 1243 | DWG NO | L/014 P2 | | |