




NORTH ELEVATION

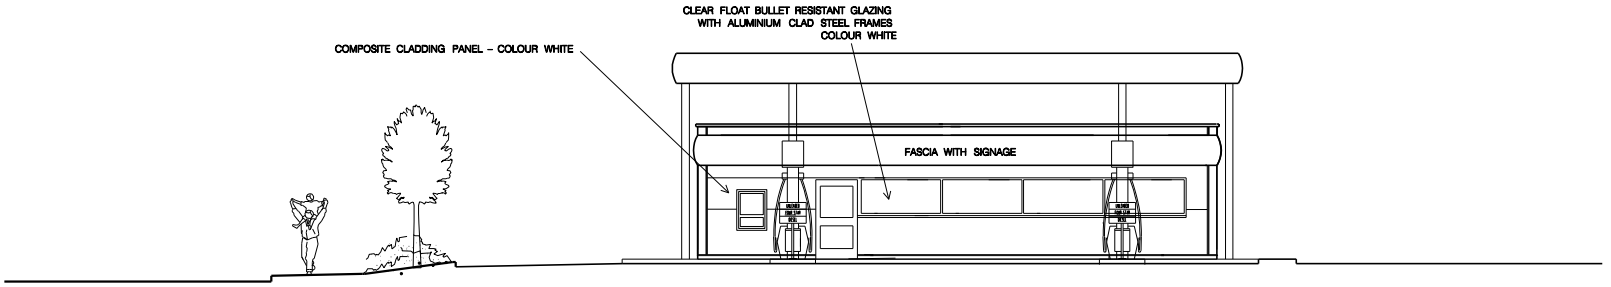

EAST ELEVATION

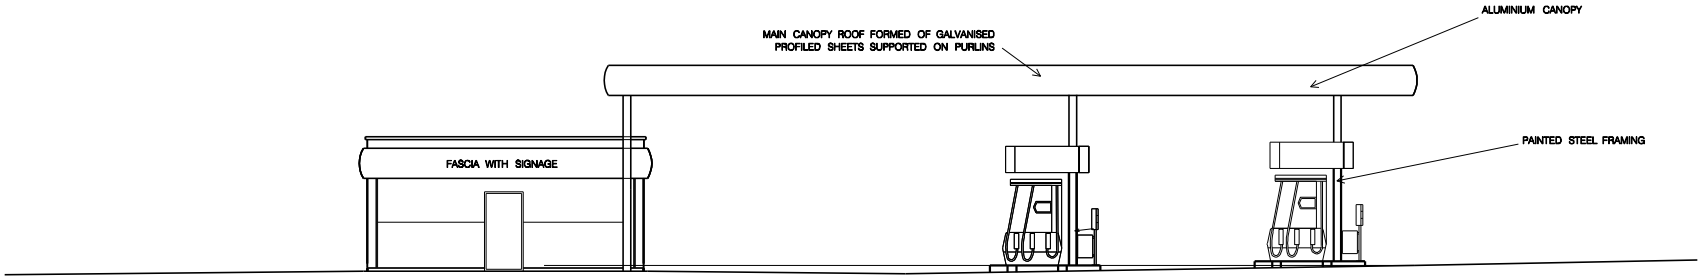

SOUTH ELEVATION

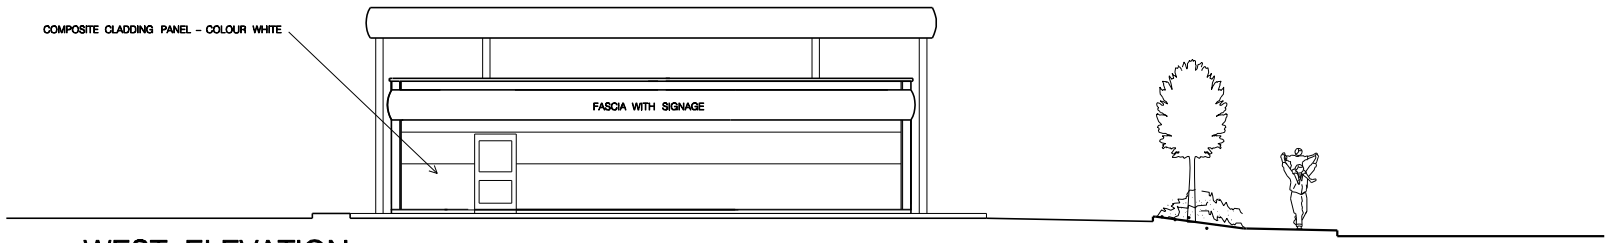

WEST ELEVATION

4477/P5A

HYDE ROAD

GORTON

PETROL FILLING STATION ELEVATIONS SCALE 1:200 @ A4

SMITH SMALLEY ARCHITECTS LTD
CRAVEN LODGE
VICTORIA AVENUE
HARROGATE
HG1 5QA
TEL 01423 531100