BANNER B, CHARLOTTE STREET ELEVATION

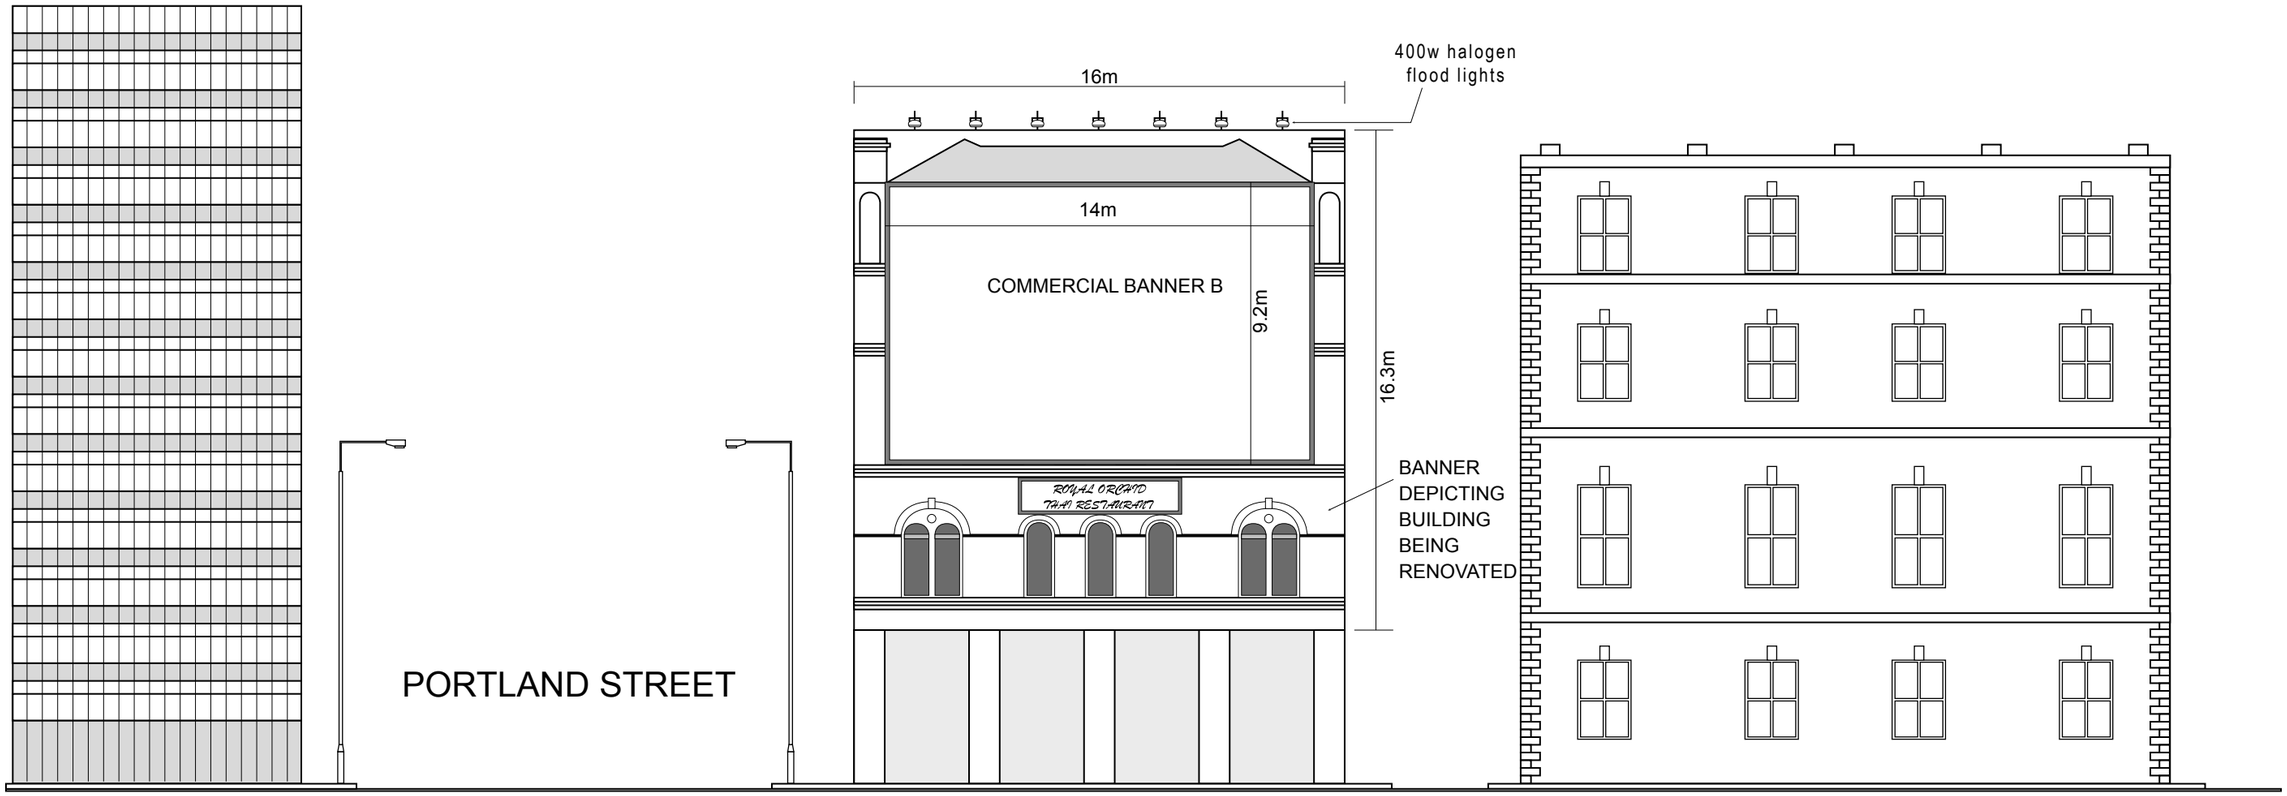

Rev No.	Date	Desc.

CLIENT:
Planning & Development Specialists
E: info@hsruk.com

HSR

JOB No/ Desc.:
Fraser House, 36 Charlotte Street, Manchester, M1 4FD

Drawing Desc.:
Charlotte Street Elevation

Date : 03/11

Scale 1/200@A3

Drawing No.:
FH:04