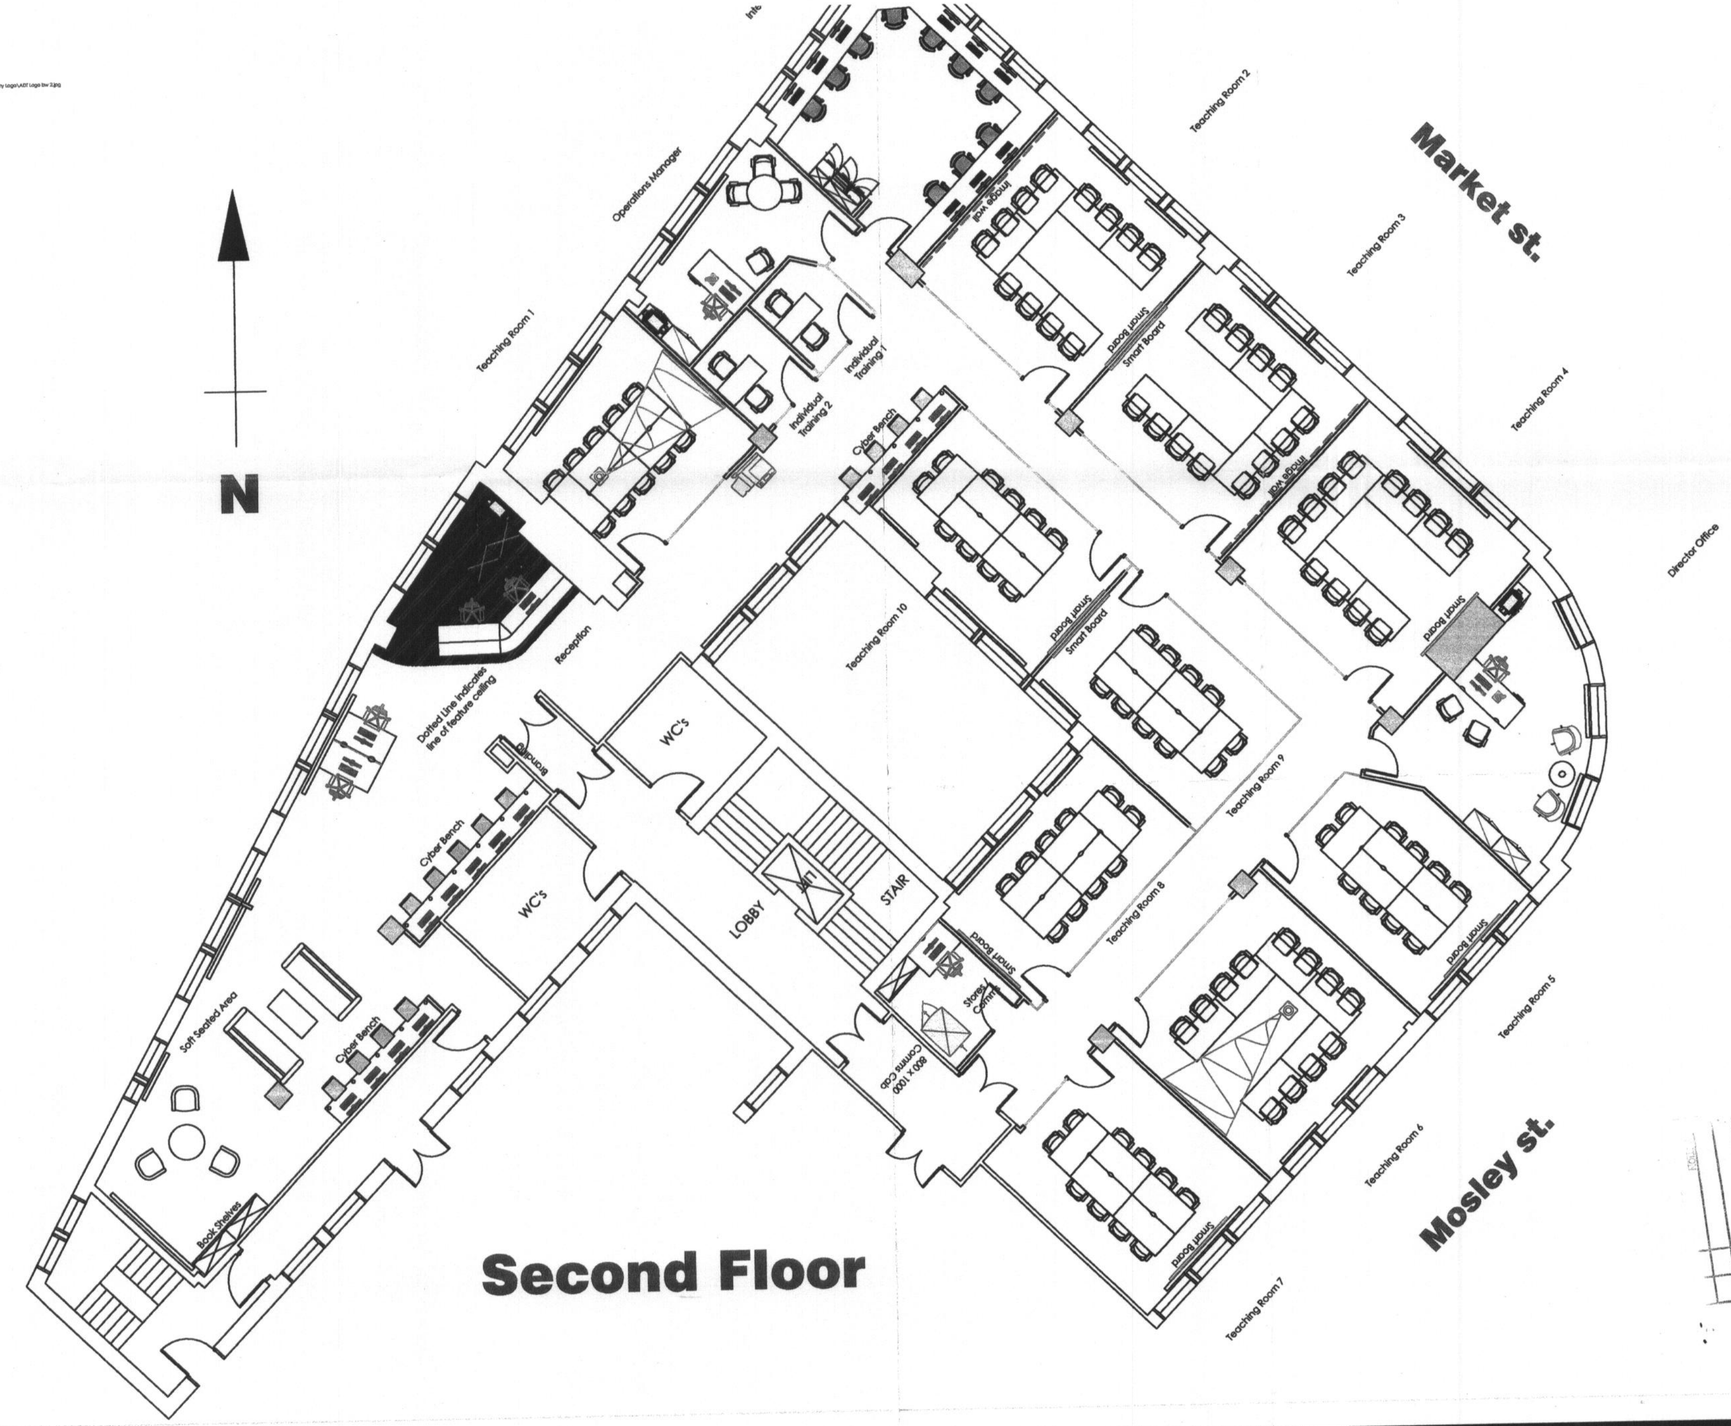

Plan 4 - Proposed site layout for suites 2, 3 & 4, The Royal Buildings, Mosley St, Manchester.

E678 -2F -J -27.01.10 (1:100 - A2)

All designs are copyright and the intellectual property of adt workplace

6 Whitney Court Southlink Business Park
Hamilton Street Oldham Lancashire OL4 1DB
t: 0161 621 5840 f: 0161 621 5841 w: www.adtworkplace.com