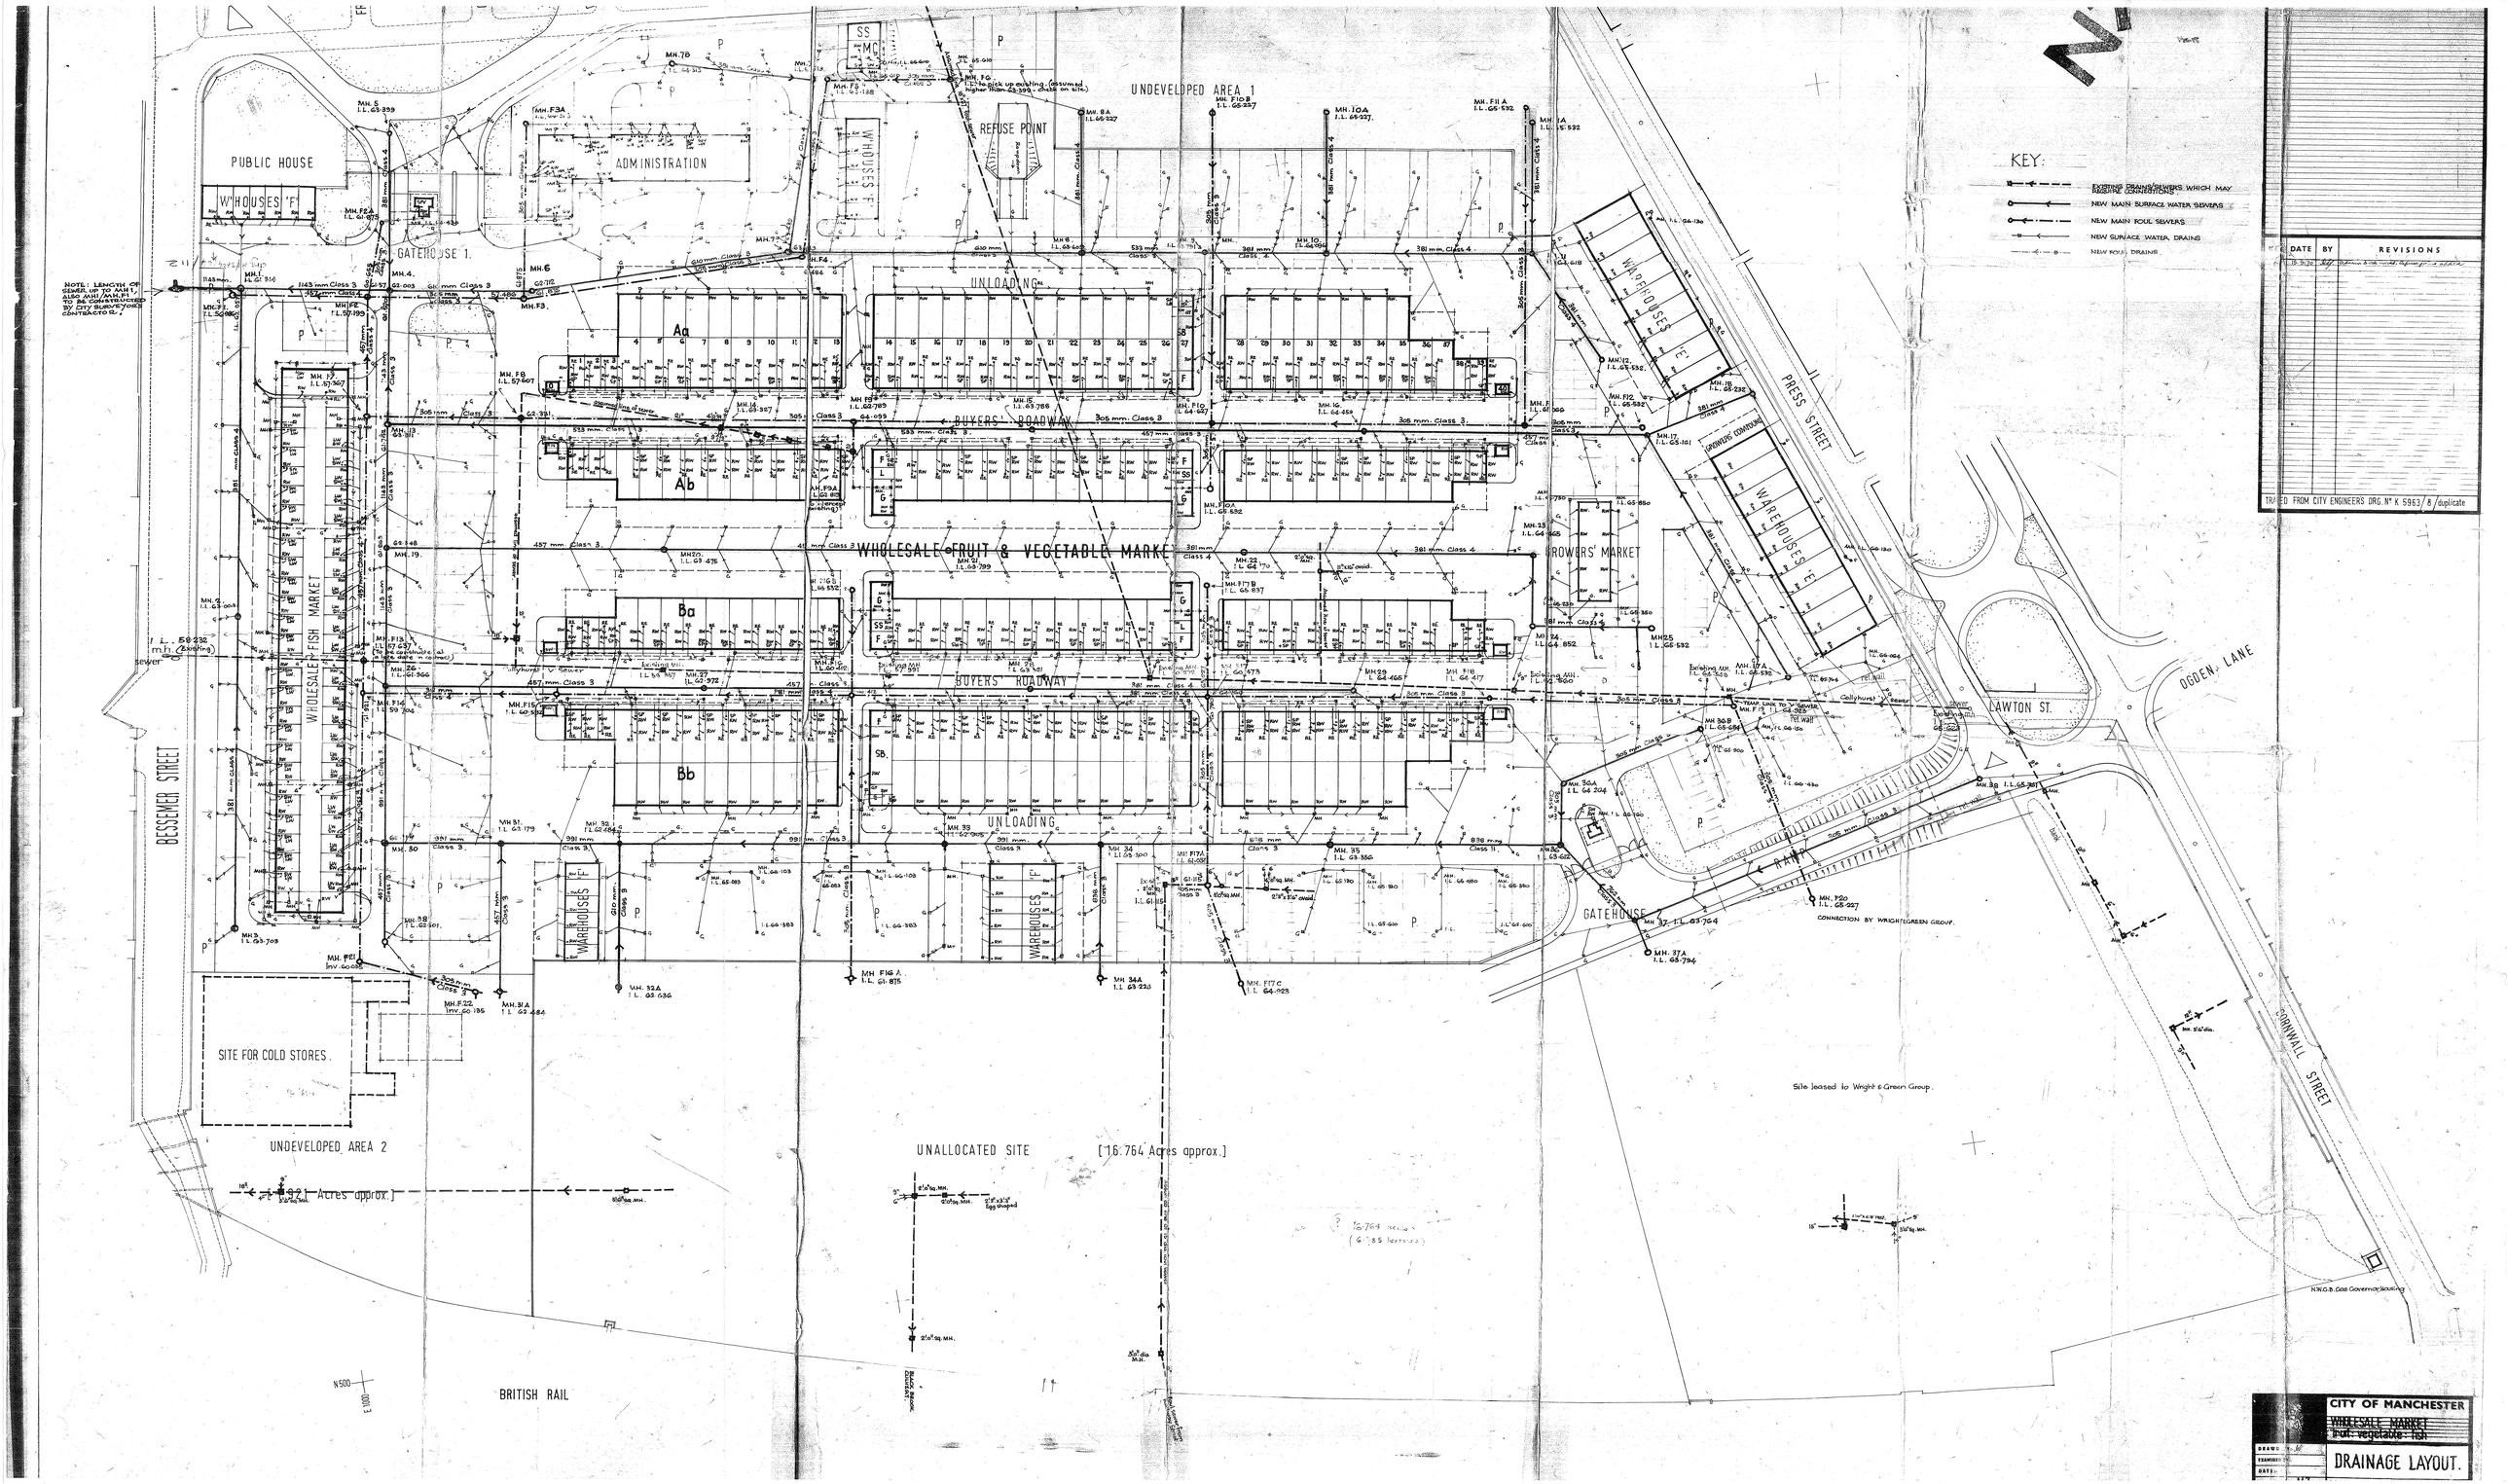

REV.	DATE	BY	REVISIONS
	16.3.70		

TRACED FROM CITY ENGINEERS DRG. Nº K 5963/8/duplicate

CITY OF MANCHESTER

~~WHOLESALE MARKET~~

~~fruit vegetable fish~~

DRAWN:

EXAMINED:

DATE:

DRAINAGE LAYOUT.