Sales: 637 sqm
BOH: 221 sqm
Total: 680 sqm

Manchester Nike FactoryStore

Address: Unit 23 Manchester Fort


1.7 EXISTING SITE PLAN

Revision No. 0

Date: 15.05.13

E 1/100 A1
E 1/200 A3

0 1 2 3 5 10m
Scale 1:100

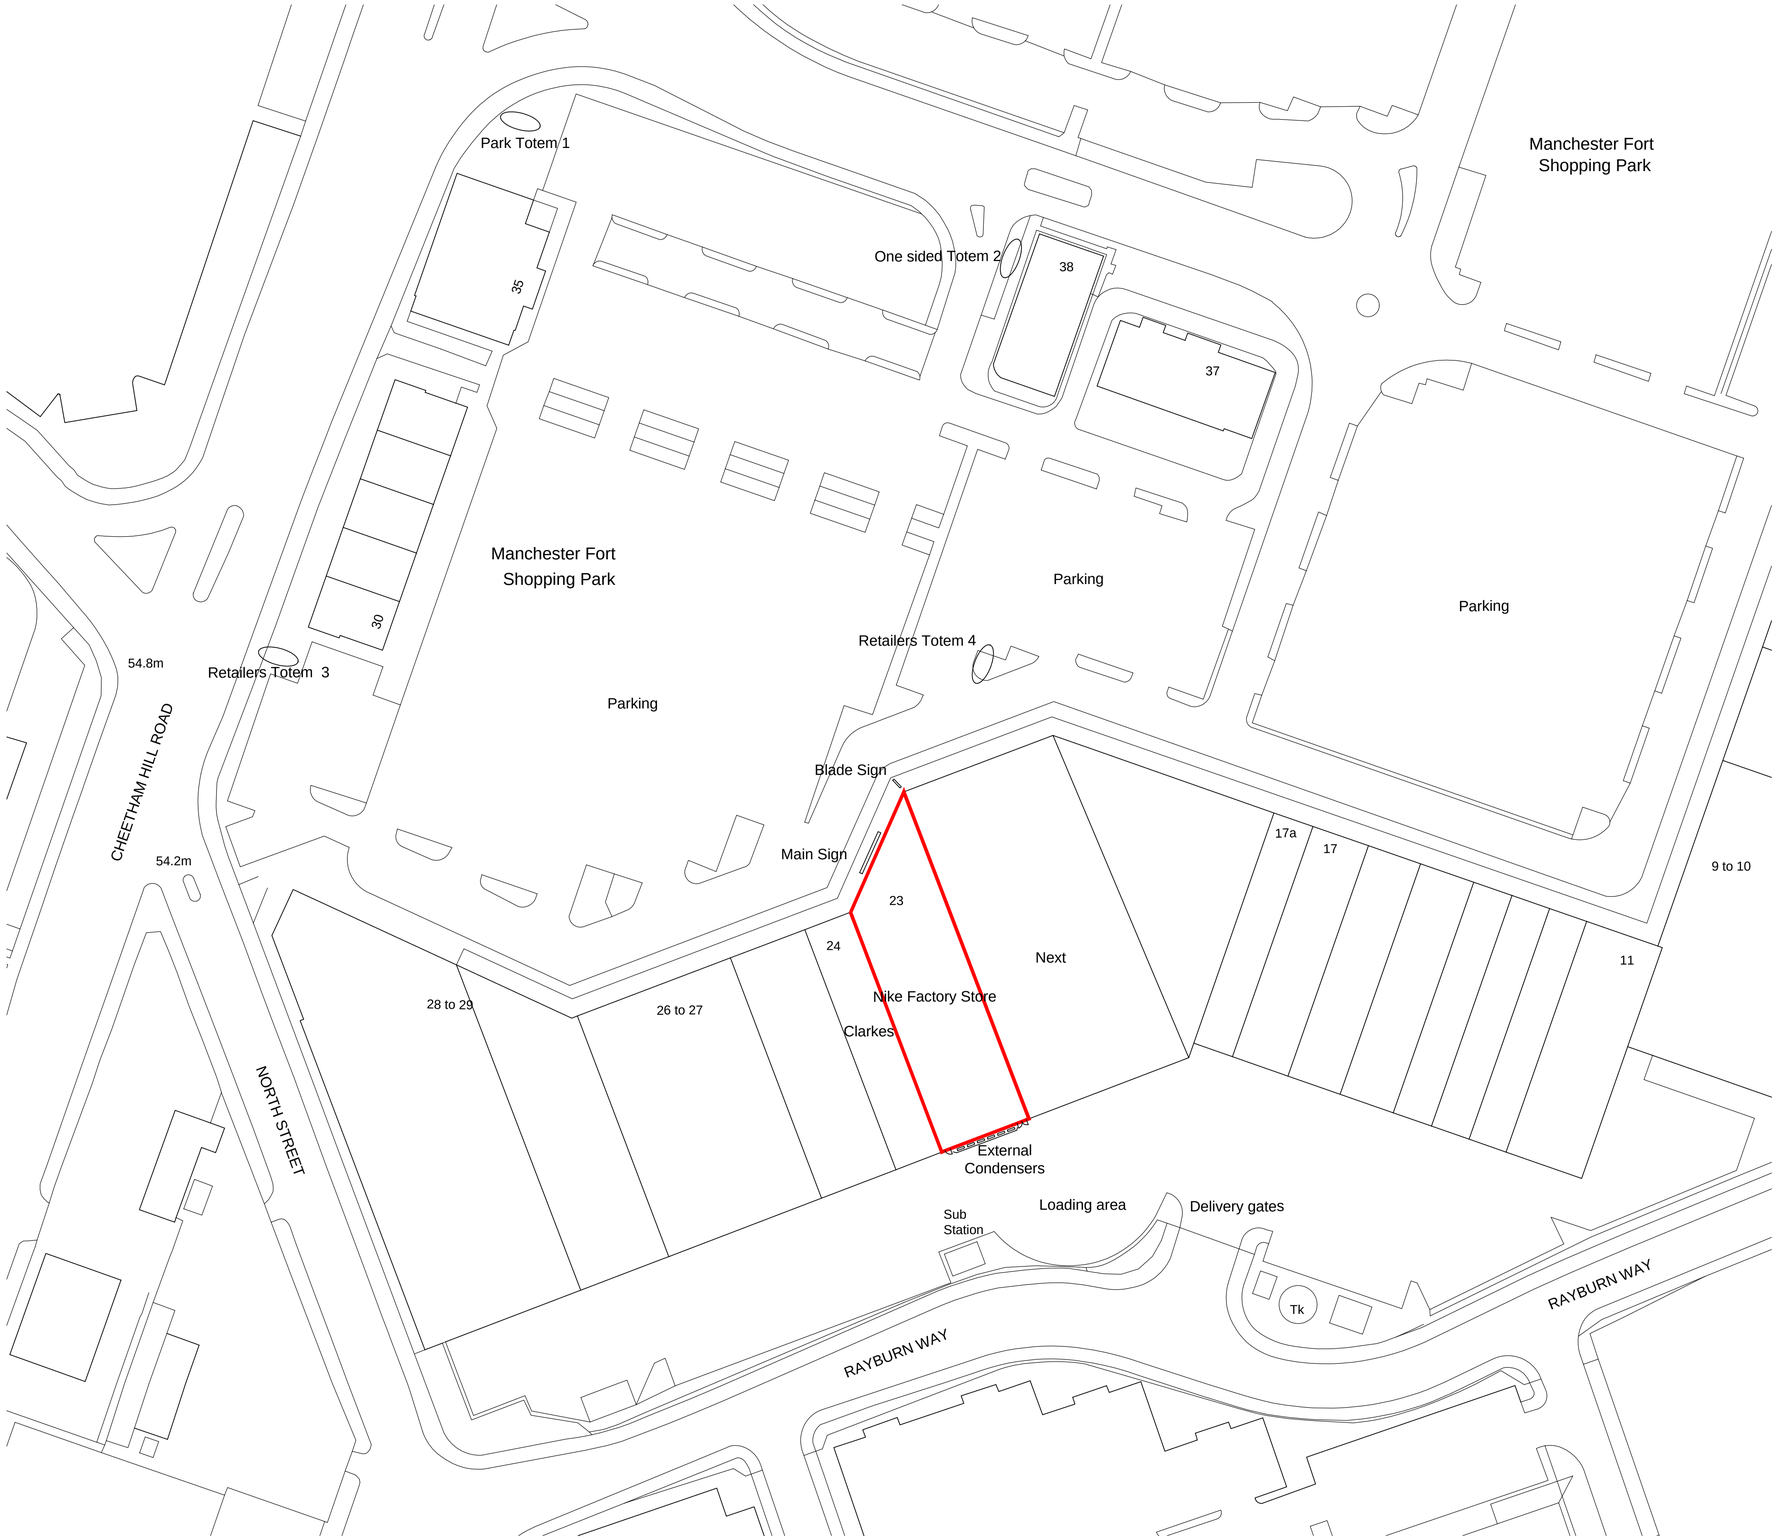

-	15.05.13	Initial Issue
Rev	Date	Description

Title	EXISTING SITE PLAN
Job	NIKE FS MANCHESTER MANCHESTER FORT
Scale	1:500 @ A1
Date	MAY 13
Drn	AFG
Chk	PH
Dwg No	12209 / 200
Rev	-
©	

Child Graddon Lewis
architects & designers

Studio 1
155 Commercial Street
Spitalfields
London E1 6BJ

T +44 (0) 20 7539 1200
F +44 (0) 20 7539 1201
E hq@cgluk.com
www.cgluk.com