GROUND FLOOR PLAN AS EXISTING

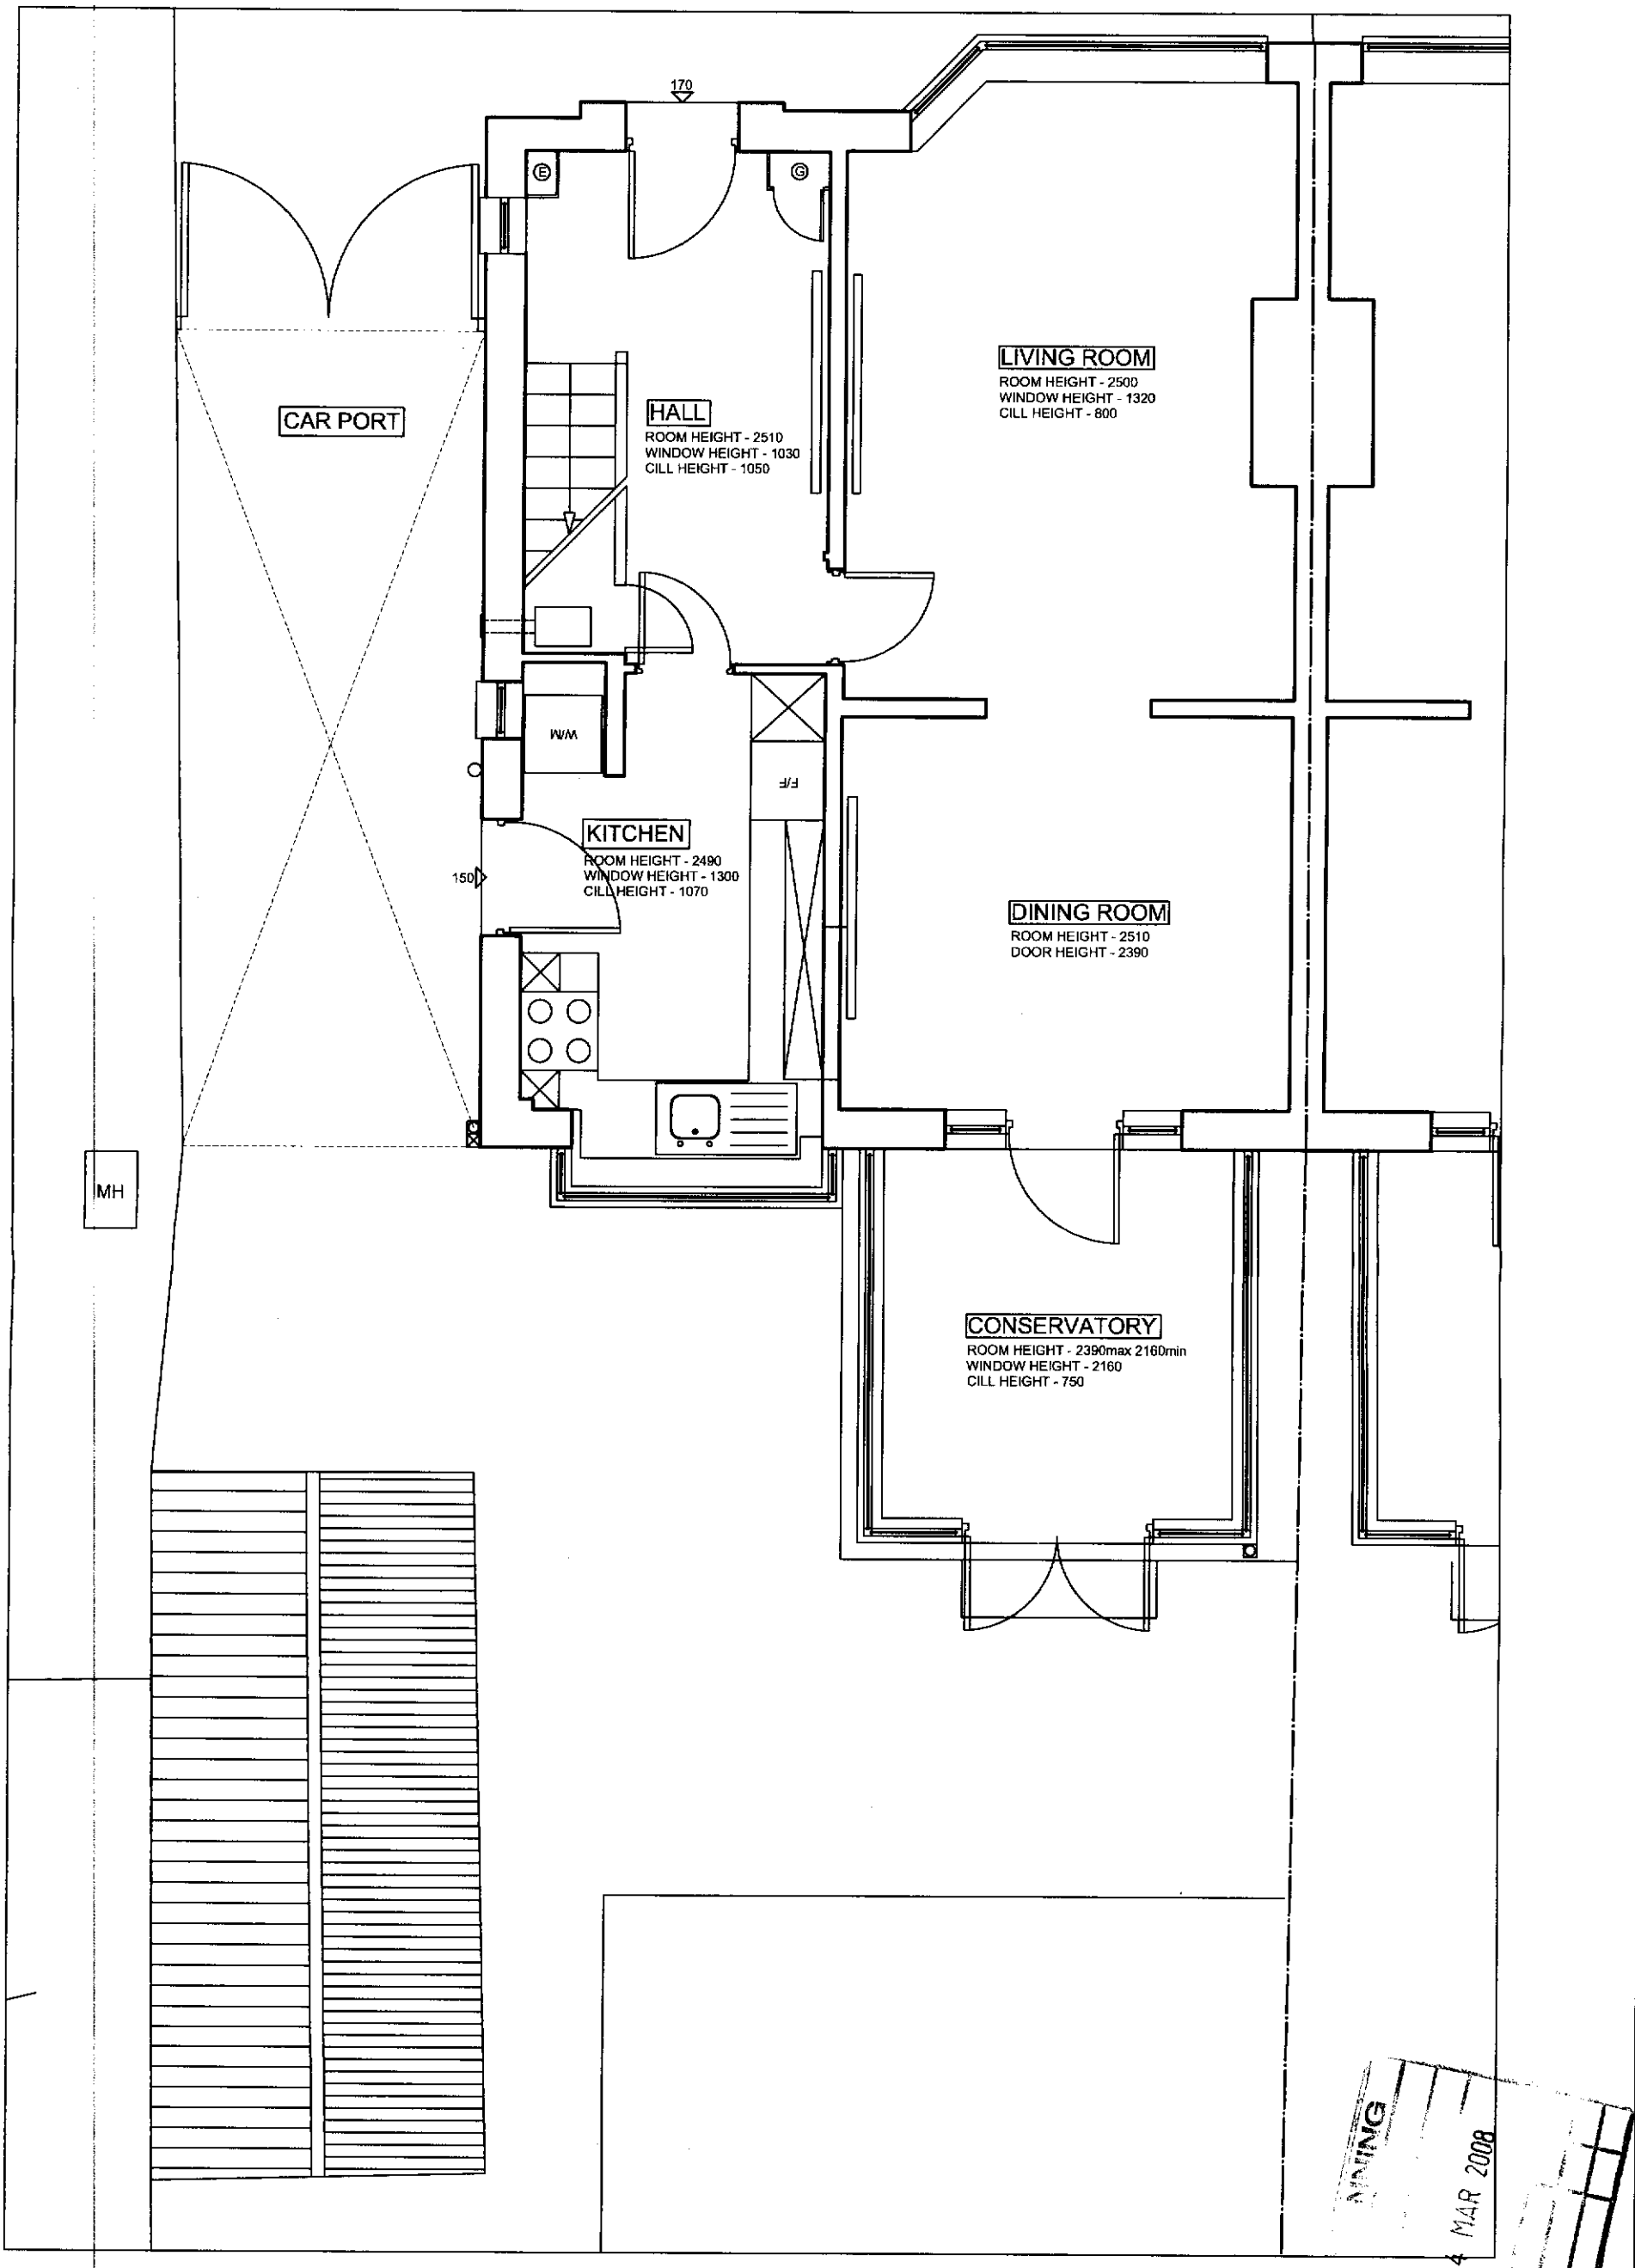

0 500 1000 1500 2000 2500
mm
1:50 SCALE BAR

Client Mr & Mrs Clouston	RISHWORTH DESIGN ASSOCIATES 3 Castle Street Edgeley Stockport SK3 9AB 0161 968 1860
Job Title EXTENSION 501 Parrs Wood Road, Parrs Wood	
Drawing PROPOSALS : GROUND FLOOR PLAN AS EXISTING	Date : June 2007 — Drawn By : LG Scale : 1:50 Drawing No. 07.42.P2

FIRST FLOOR PLAN AS EXISTING

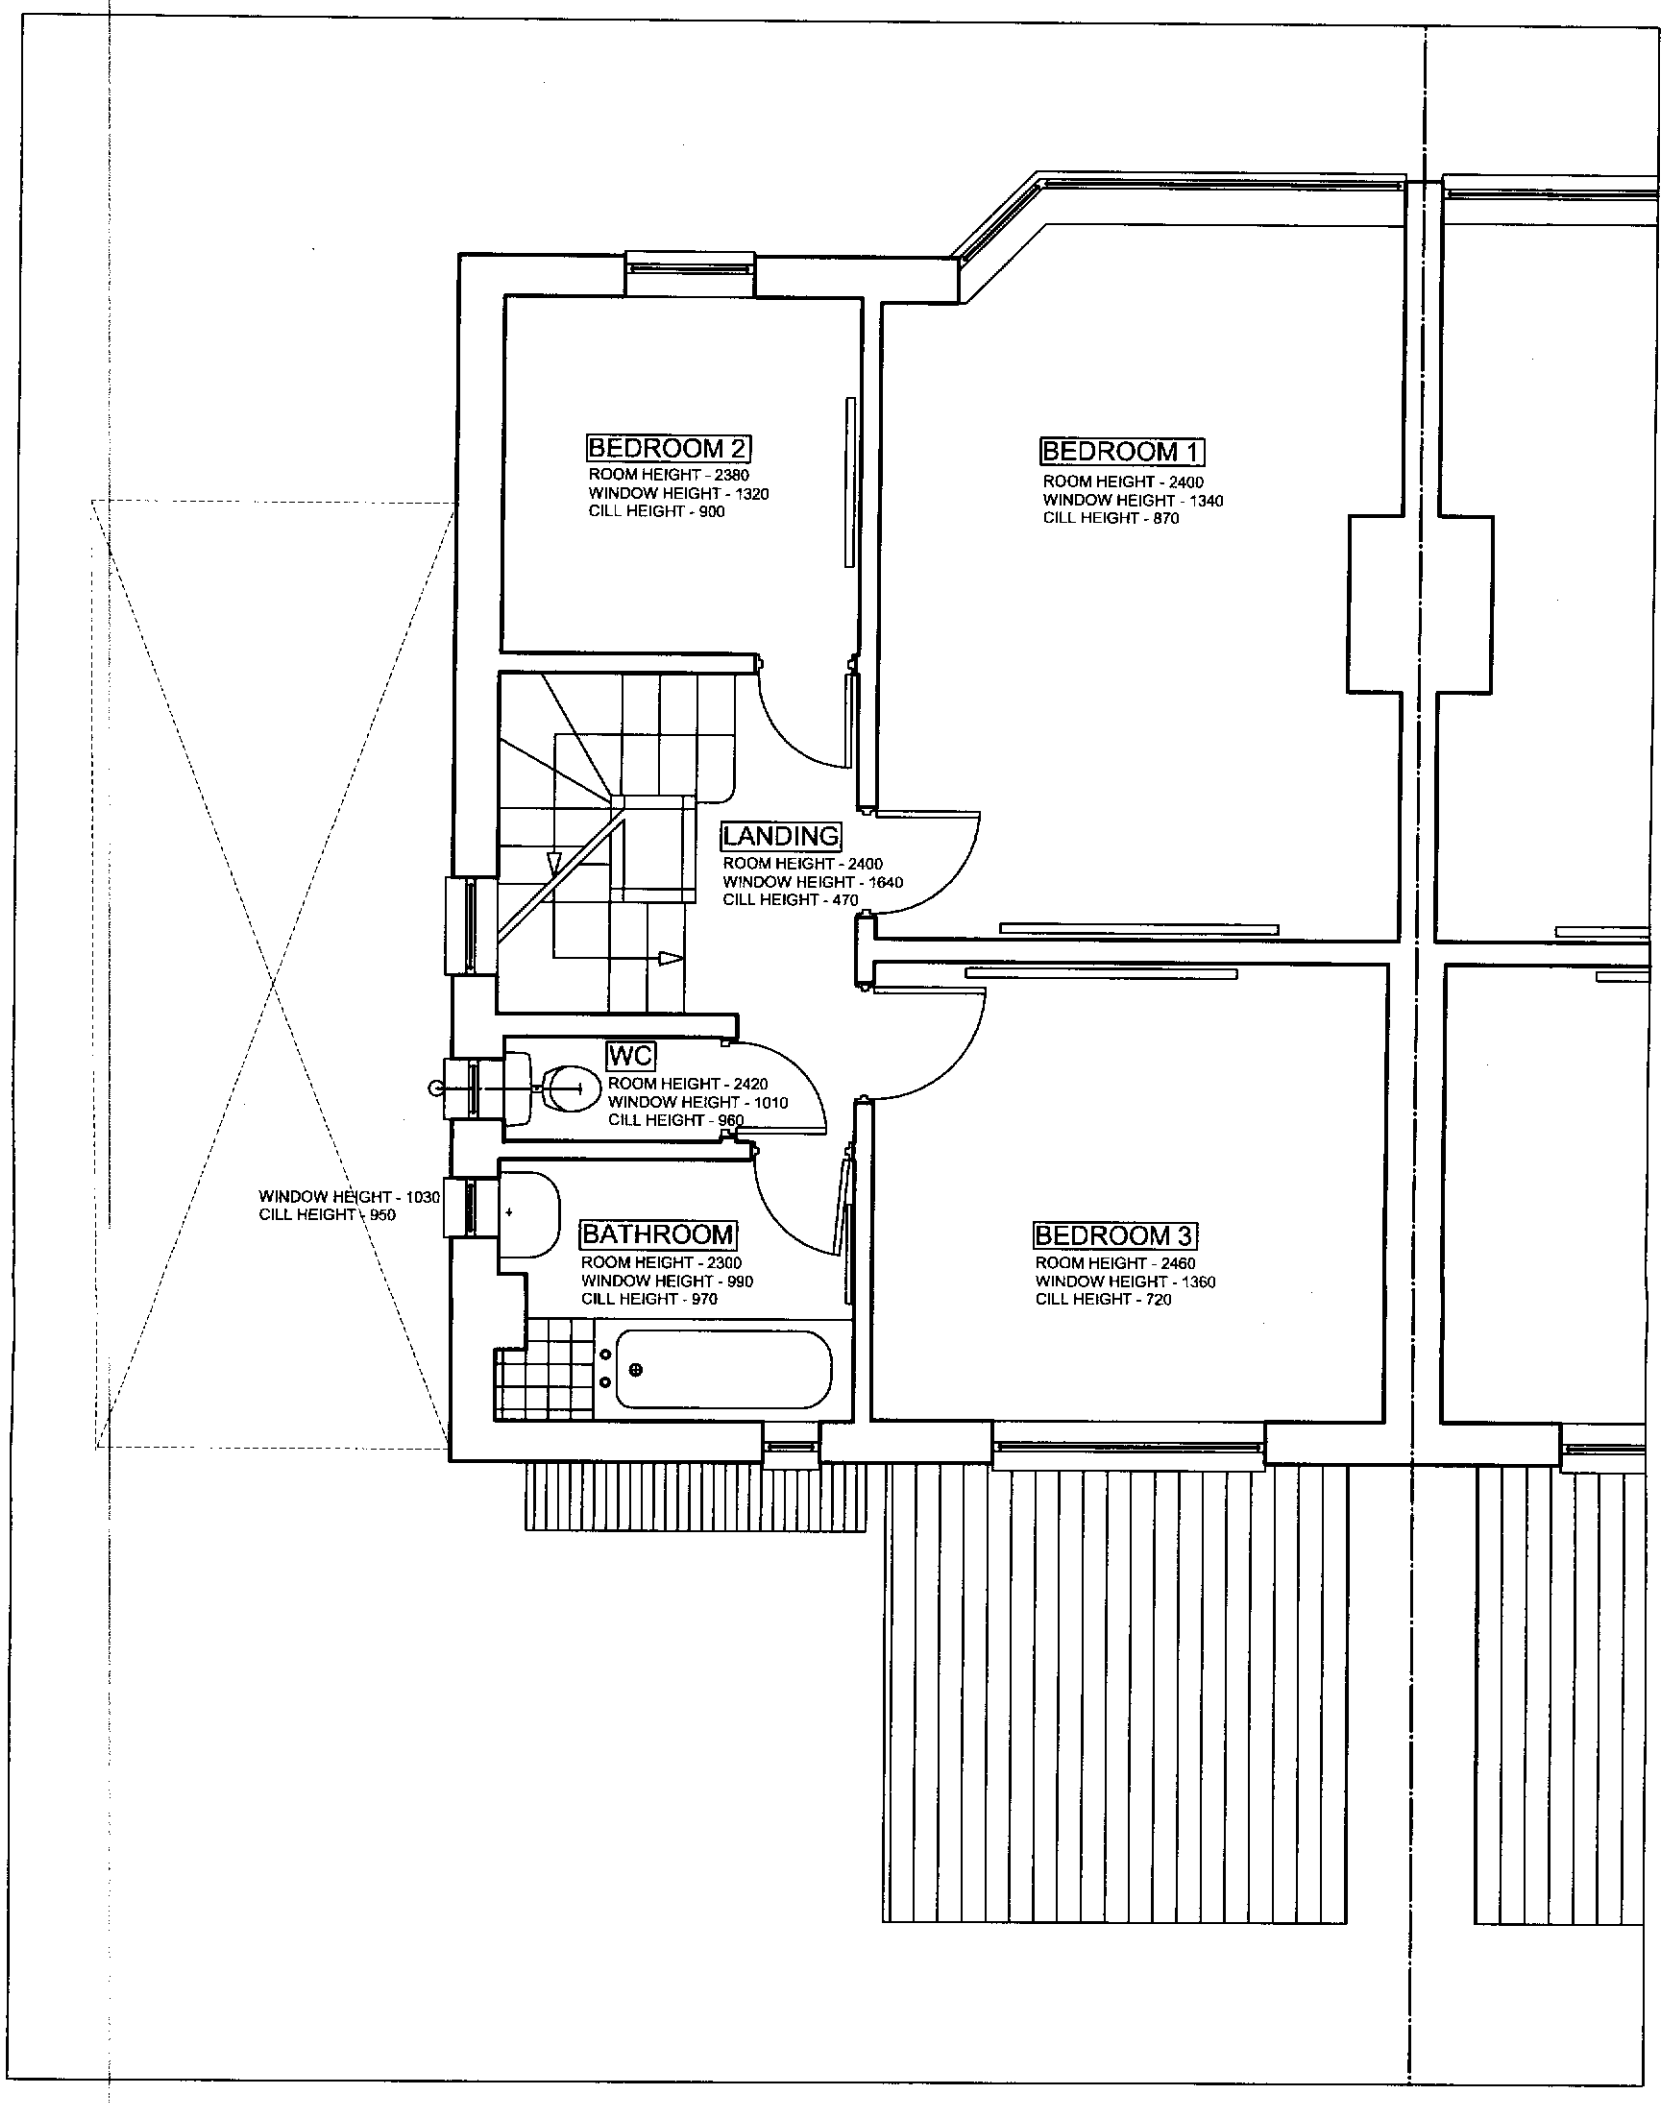

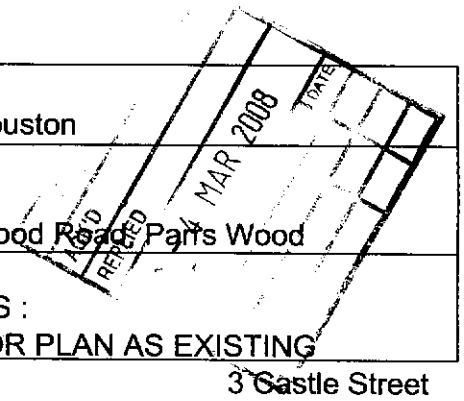

Client Mr & Mrs Clouston
Job Title EXTENSION 501 Parrs Wood Road, Parrs Wood
Drawing PROPOSALS : FIRST FLOOR PLAN AS EXISTING

RISHWORTH DESIGN ASSOCIATES

3 Castle Street
Edgeley
Stockport
SK3 9AB
0161 968 1860

Date : June 2007	Drawn By : LG
Scale : 1:50	
Drawing No.	07.42.P3

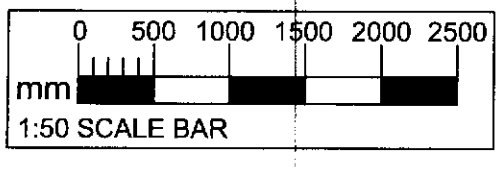



FRONT ELEVATION AS EXISTING

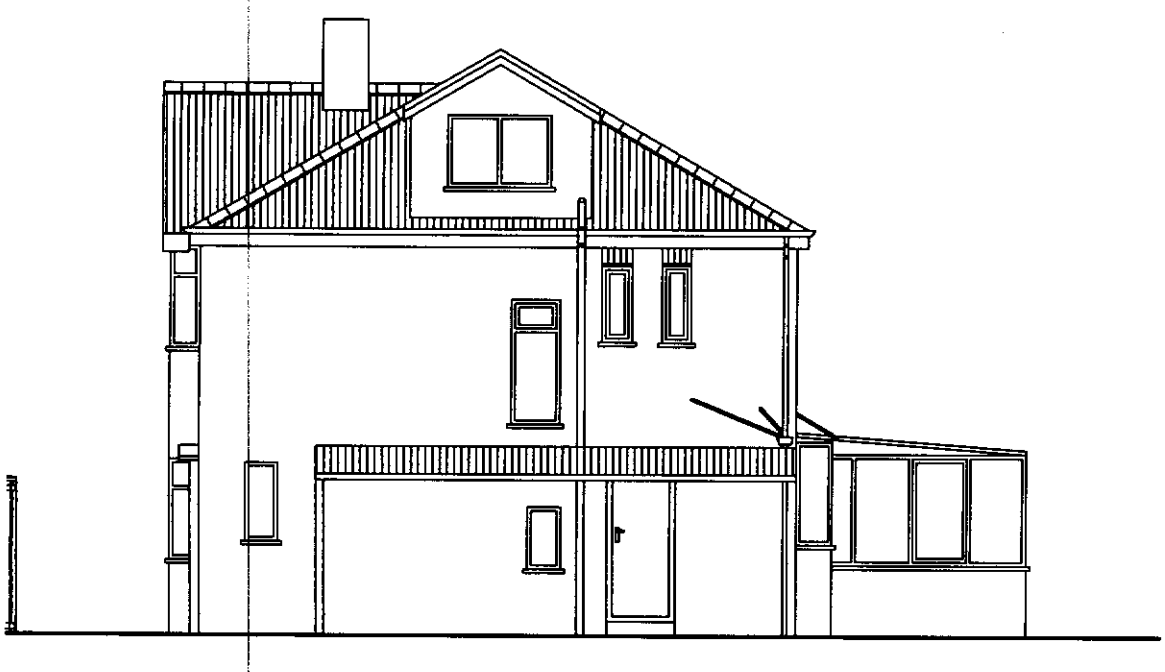

SIDE ELEVATION AS EXISTING



REAR ELEVATION AS EXISTING

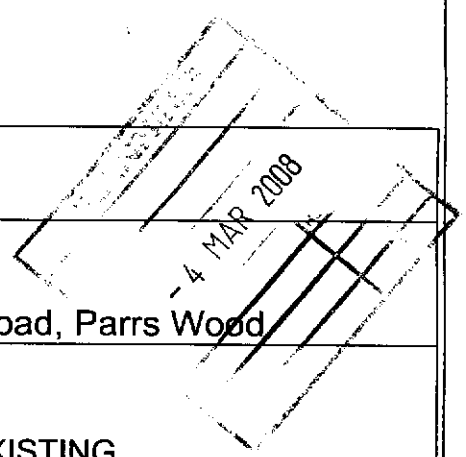

Client Mr & Mrs Clouston	
Job Title EXTENSION 501 Parrs Wood Road, Parrs Wood	
Drawing PROPOSALS : ELEVATIONS AS EXISTING	

RISHWORTH DESIGN ASSOCIATES

3 Castle Street
Edgeley
Stockport
SK3 9AB
0161 968 1860

Date : June 2007	Drawn By : LG
Scale : 1:100	
Drawing No.	07.42.P4