
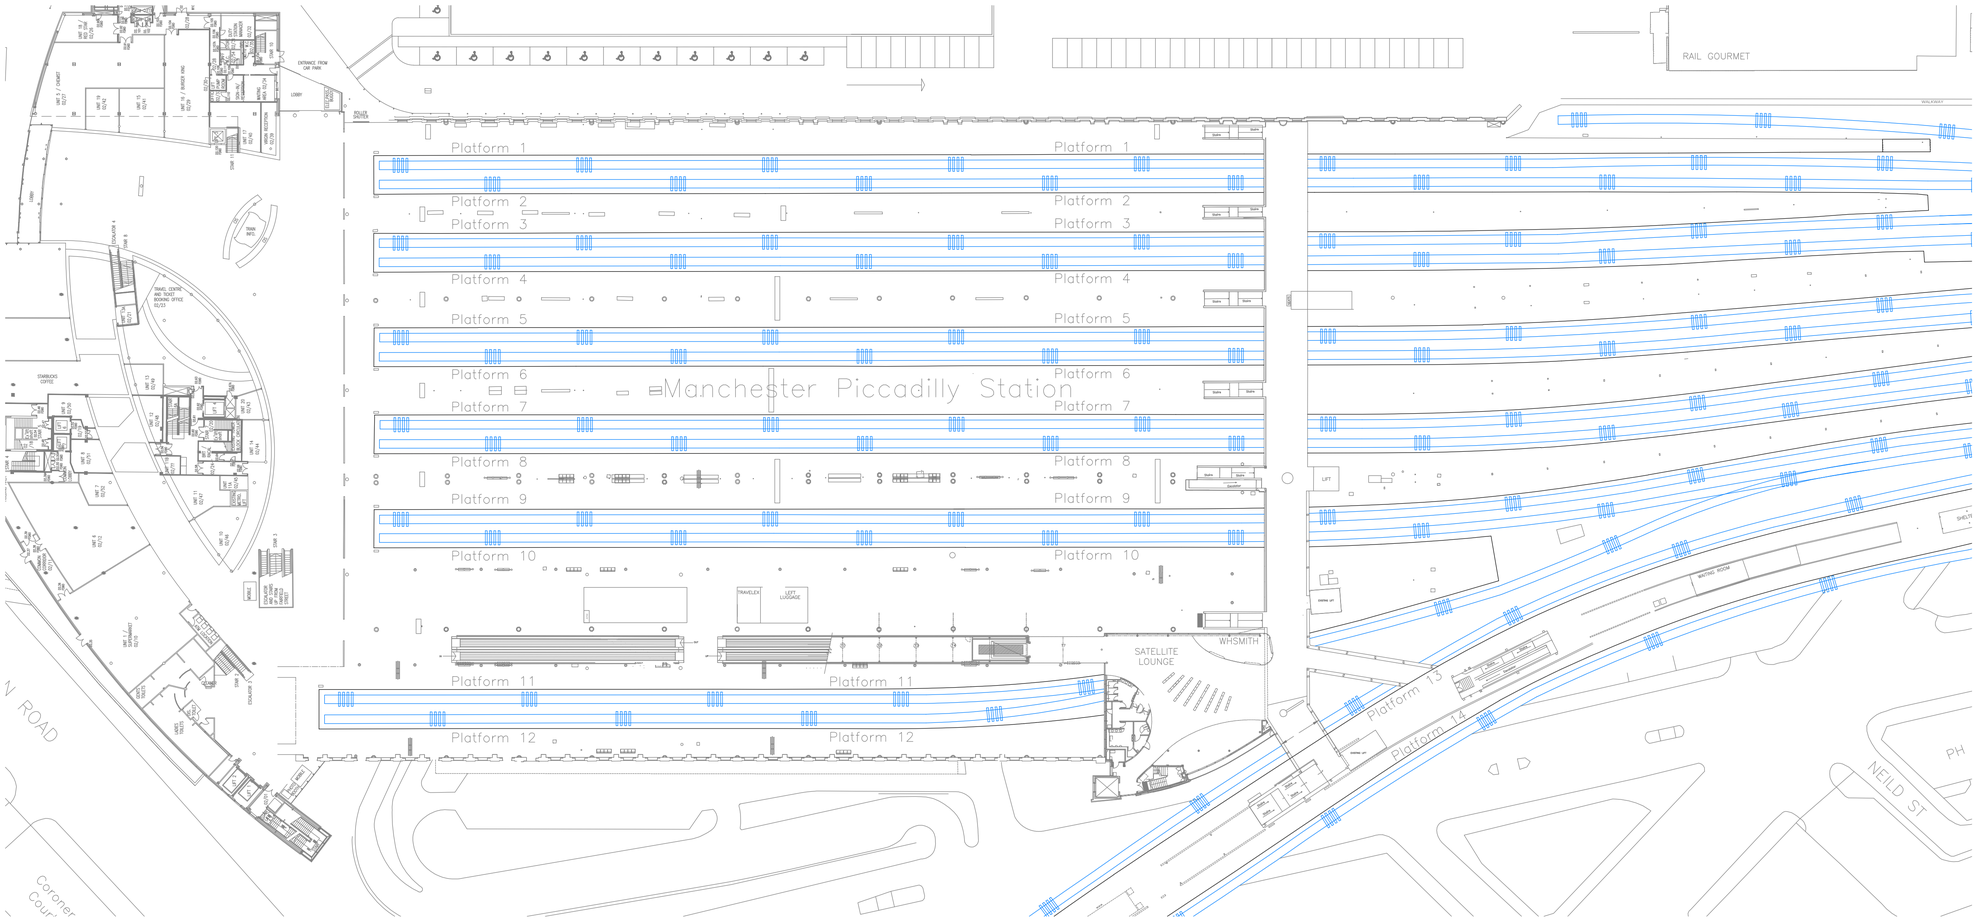


MANCHESTER PICCADILLY STATION PLAN

Ordnance Survey®
OS Sitemap®

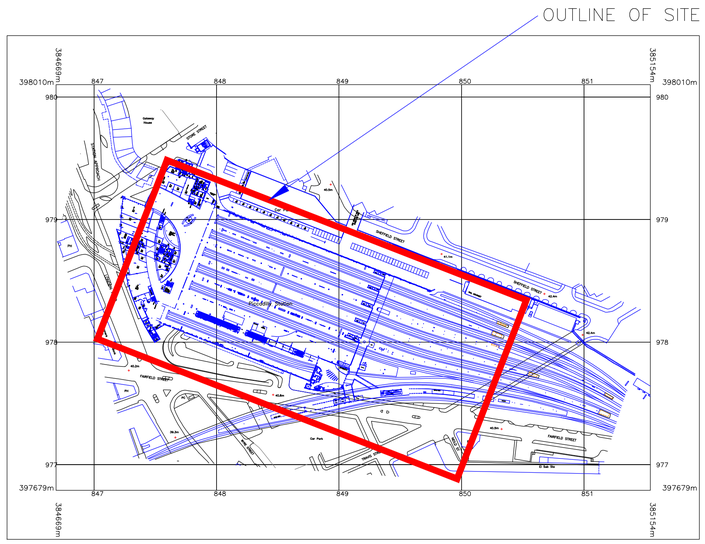

© Crown Copyright 2012
Reproduction in whole or in part is prohibited
without the permission of Ordnance Survey.

MANCHESTER PICCADILLY STATION LOCATION PLAN
SCALE 1 : 2500

Issue	Date	Issue Status / Revisions	Drawn	Chkd.	Appr.
C01	19/09/12	PLAN OF EQUIPMENT PLACINGS FOR APPROVAL	BC	CRC	KMF
P01	14/09/12	INITIAL DRAWING FOR COMMENT	BC	CRC	KMF

Copyright

ISC Best Practice Consultancy Ltd
Lower Market Hall Offices
Market Street, Okehampton
Devon, EX20 1HN

Client

Network Rail
40 Melton Street
London
NW1 2EE

Project Title

OLYMPIC OPERATIONAL INFORMATION SCREENS

Drawing Title

MANCHESTER PICCADILLY RAILWAY STATION LOCATION PLAN
LAYOUT 1 of 1

Designed	DW	Checked	CRC
Approved	KMF	Responsible Engineer	RC
Date	19SEP2012	Drawn	BC
Scale	1 : 500		

Drawing Number: MAN/NWR/ISC/PLAN/100000/T910
Issue Number: C01

All changes to this CAD generated drawing MUST be made via the master CAD file.

Size: A1