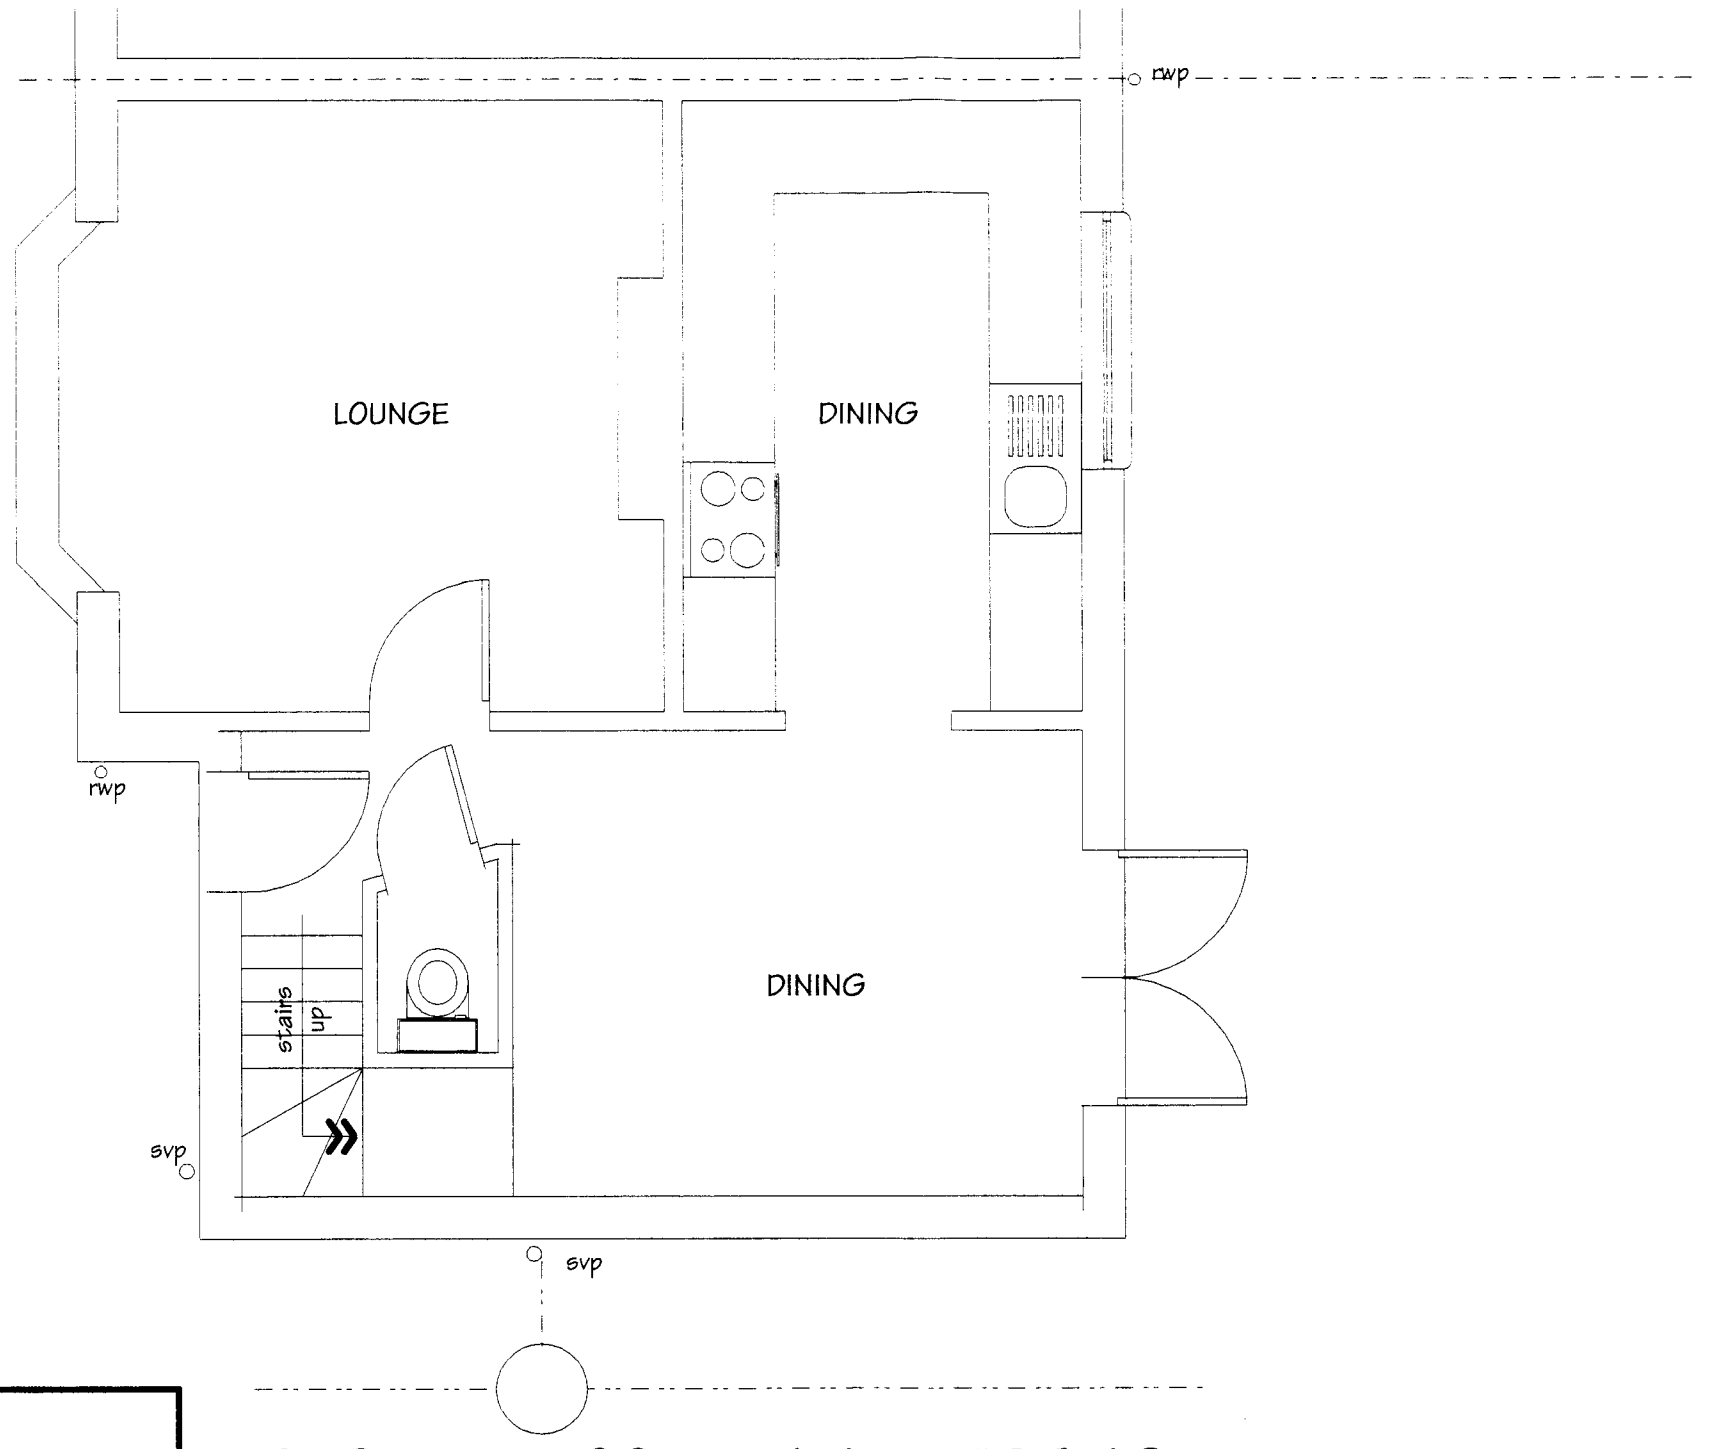

ACK'D
REP'D
RECD 25 MAR 2008
M
M
M
FOIL ACTION
INIT RECD
DATE

GROUND FLOOR PLAN - EXISTING

NOTE:
THERE ARE 5 SHEETS TO THIS SET OF PLANS

INDEX:
SHEET 1: GROUND FLOOR PLAN - EXISTING.
SHEET 2: GROUND FLOOR PLAN - PROPOSED.
SHEET 3: ELEVATIONS - EXISTING & PROPOSED.
SHEET 4: SECTIONS & ROOF DETAILS
SHEET 5: CONSTRUCTION NOTES.

0 1 2 3 4 5M

ALAN BUTTERWORTH DESIGN SERVICE
32 LEICESTER ROAD
FAILSWORTH,
MANCHESTER M35 0GN
TEL: 0161 681 3581 FAX: 0161 682 5670

TITLE:
PROPOSED GROUND FLOOR EXTENSION TO FORM BEDROOM & WET-ROOM
(GROUND FLOOR PLAN - EXISTING)

FOR
MRS C CONNORS
AT 71 BROADWAY
NEW MOSTON
MANCHESTER M40 3PP

SCALE: 1:50 (AT A3)

DRG NO: **AB0867**

DATE: 8.2.08

SHEET 1
OF 5 SHEETS