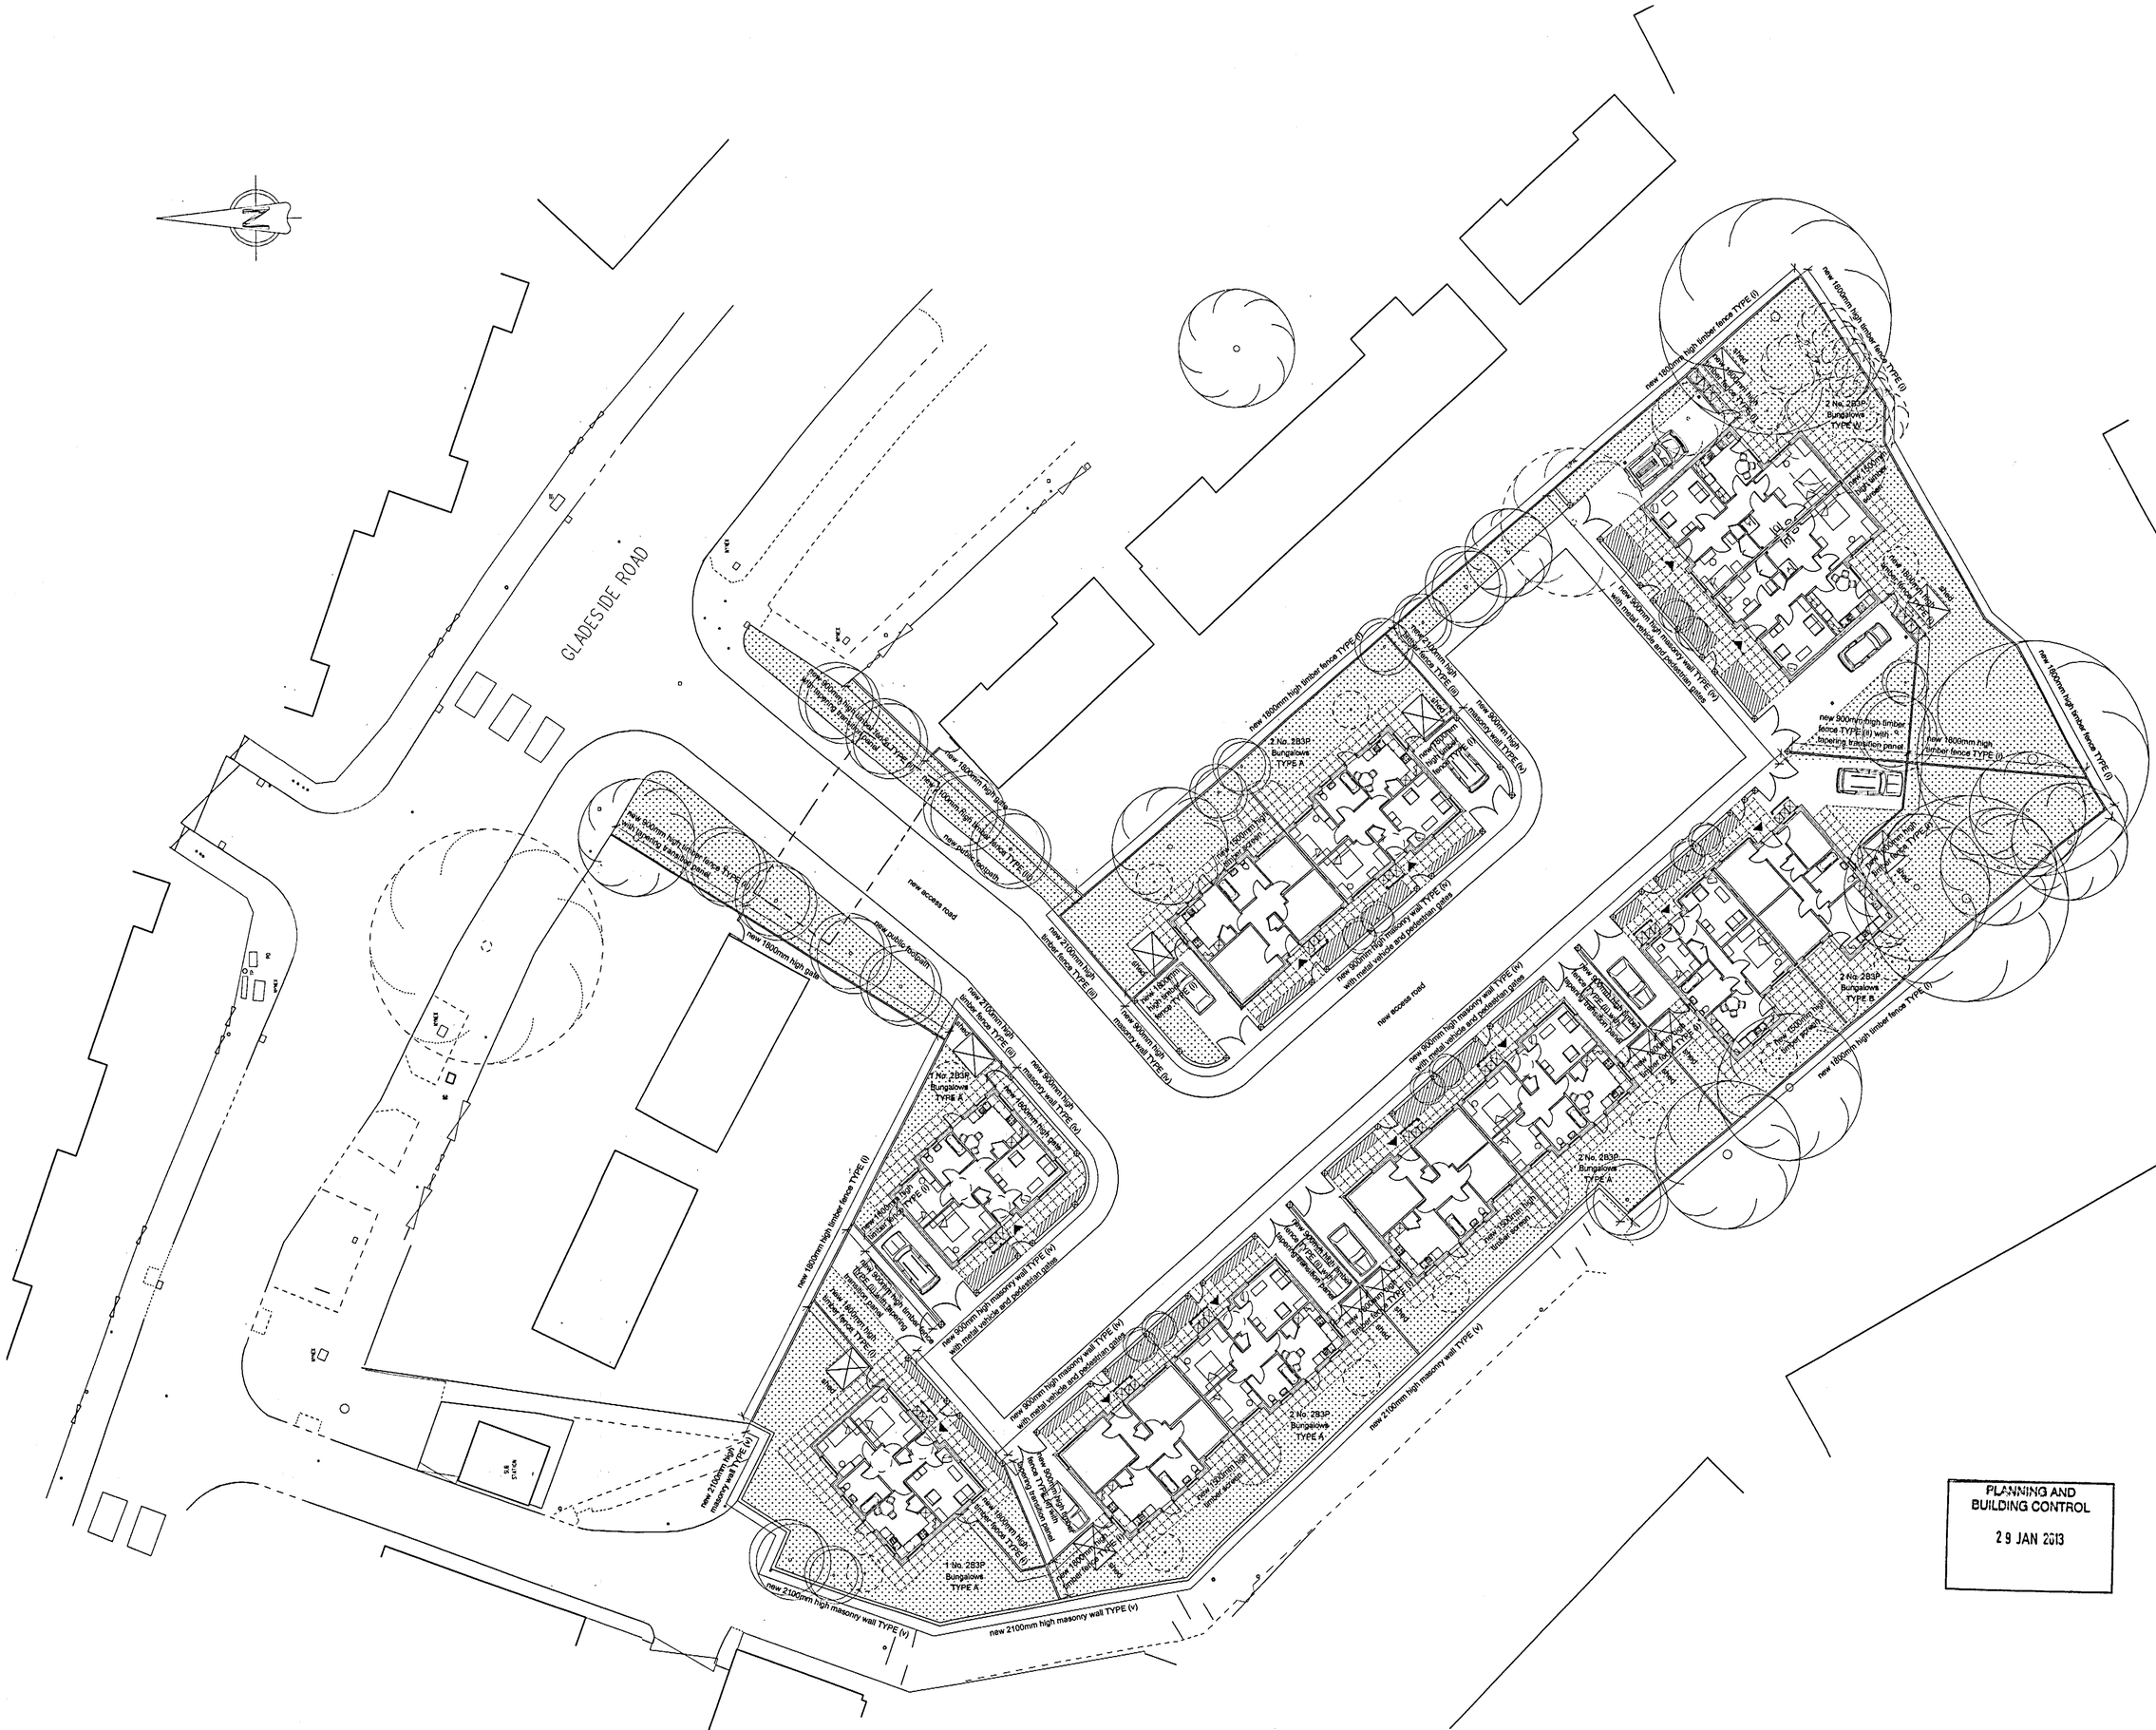


Notes

Do not scale from this drawing.

All dimensions must be checked on site by contractor prior to construction.

This drawing has been prepared prior to information being available regarding services and drainage runs, and all tree and large shrub planting must be checked on site by a Site Agent and repositioned if necessary.

Specification of trees and low and tall shrubs to be agreed with a specialist and approved by the Local Authority's 'Landscape Practice Group' prior to planting.

SCHEDULE OF ACCOMMODATION

10 No. 2B3P Bungalows (for the Elderly)
2 No. 2B3P Bungalows (Wheelchair Accessible)

TOTAL No. UNITS: 12

BINS

- 240L REFUSE Wheeled Bin (12 No.)
- 140L PAPER Wheeled Bin (12 No.)
- 140L GLASS Wheeled Bin (12 No.)
- 50L CAN sack to be placed on top of each glass bin for collection
- Existing tree to be removed
- New Tree
- Grass
- Low maintenance planting
- Paving
- Rotary dryer

Bernard Taylor Partnership Ltd.
Architects
ELIZABETH HOUSE, 486 DIDSBURY ROAD, HEATON MERSEY
STOCKPORT, CHESHIRE, SK4 3HS.
Tel: 0161-443 1221
Fax: 0161-442 1672
E-mail: Info@BernardTaylor.co.uk

Client
Willow Park Housing Trust

Job
Gladeside Court
Gladeside Road, Wythenshawe

Description
Site Plan as Proposed

Drawn: CD Date: 17/09/12 Scale: 1:200

Job No:	Drg No:	Rev.
2163	02	-