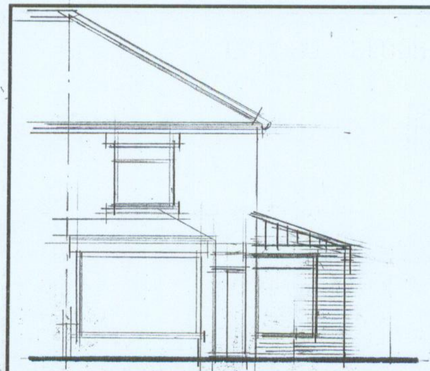

FRONT ELEVATION

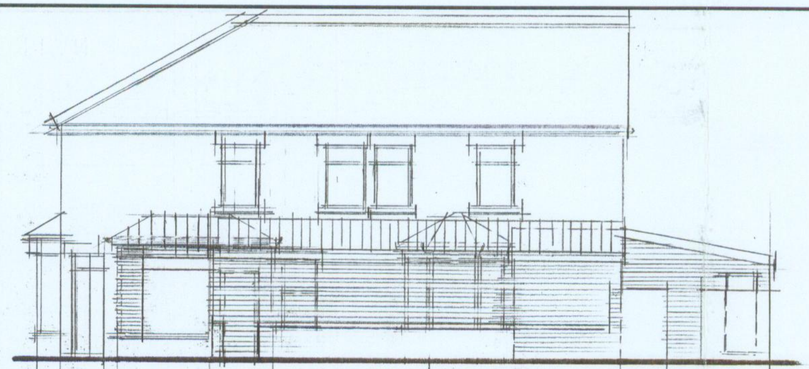

SIDE ELEVATION

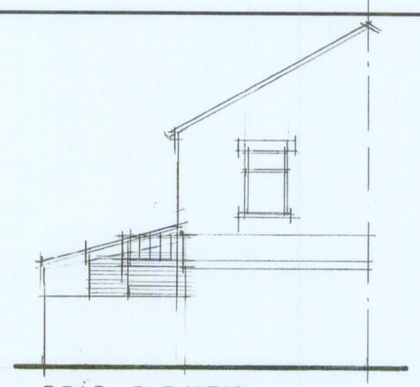

REAR ELEVATION

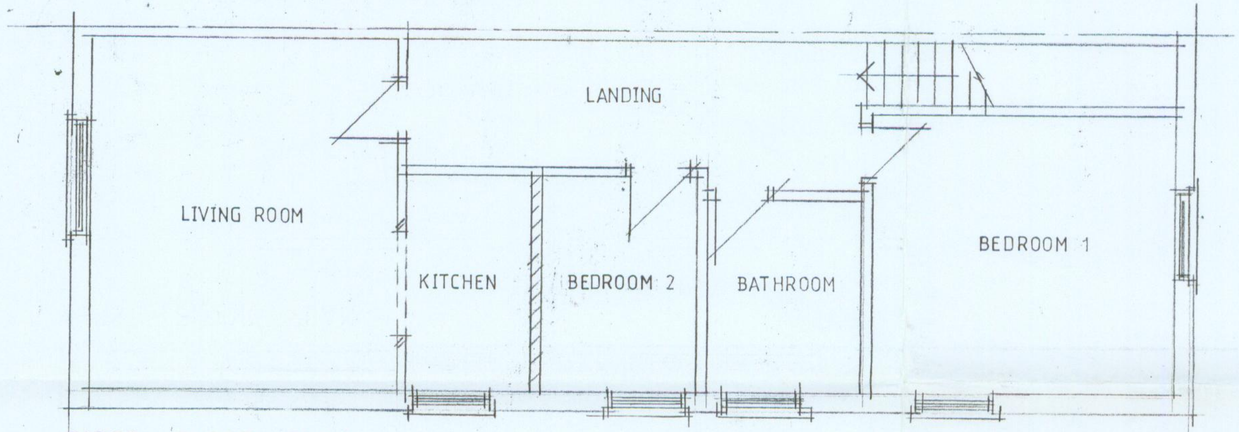

FIRST FLOOR PLAN

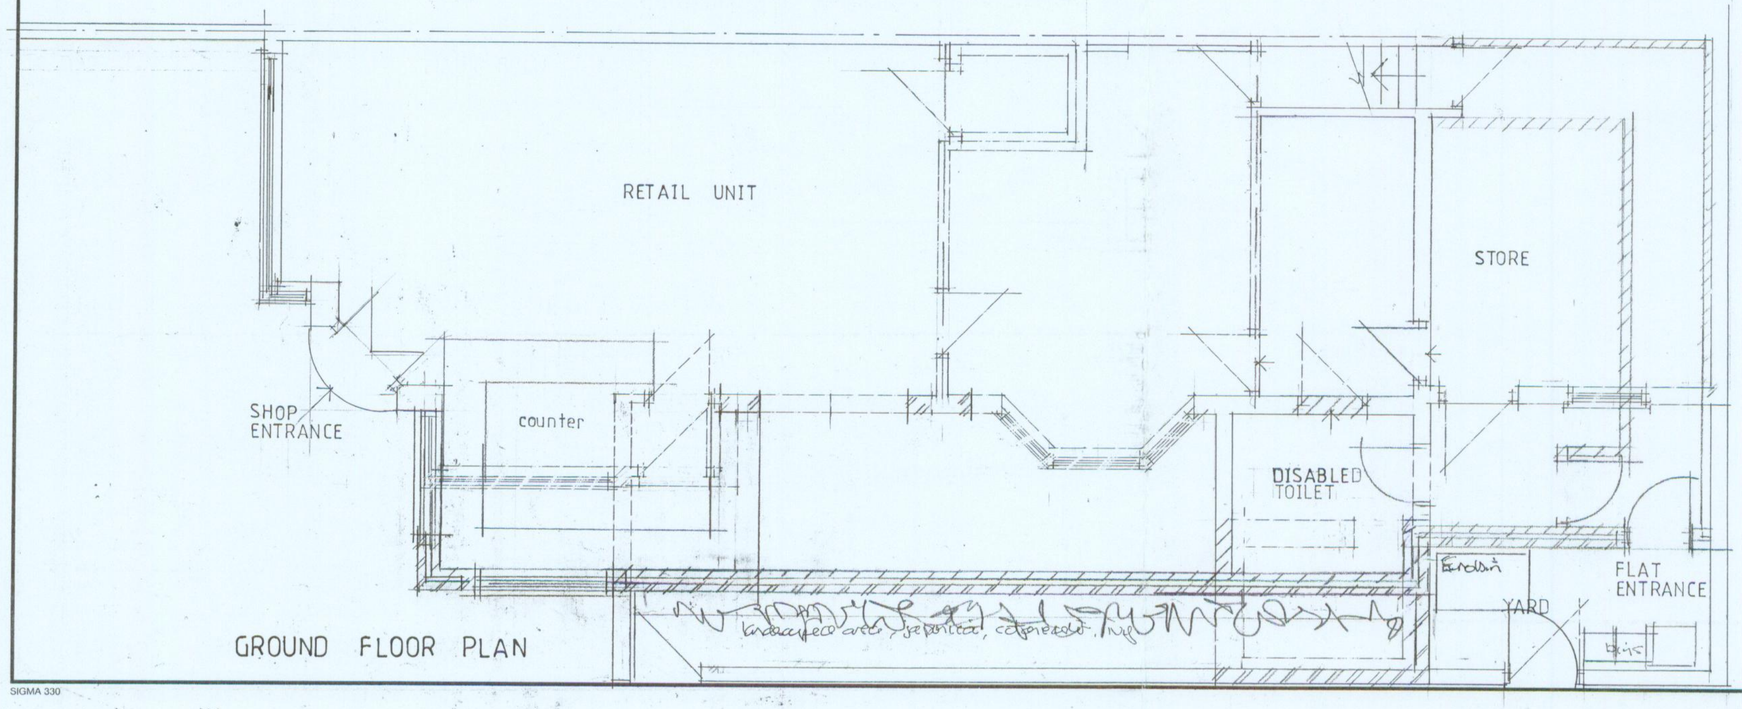

GROUND FLOOR PLAN

SIGMA 330

NOTES

CLIENT
M KHALID
189 GREAT WESTERN STREET
MOSS SIDE M14 4LN

JOB TITLE
PROPOSED SHOP EXTENSION & INTERNAL ALTERATIONS

DRG. TITLE
GENERAL ARRANGEMENT DRAWING

HOLBOROW ORMESHER +
architectural & interior design
Station House
Adams Hill
Knutsford
Cheshire WA16 6DN
telephone : 01565 652275
fax : 01565 750501

PLANNING
RECD 26 MAR 2008

ISSUE	ORIGINAL	1	2	3	4	5	6	7
REVISION		A						
DATE		FEB						
DRAWN		MD						
CHECKED								
APPROVED								

SCALE 1:50

DRAWING NUMBER 190/02/01 A