No part of this drawing or data file may be reproduced without prior written permission of the Head of Highway Services or approved representative. This map is reproduced from Ordnance Survey material with the permission of Ordnance Survey on behalf of the Controller of Her Majesty's Stationery Office © Crown copyright and database rights 2011. Ordnance Survey 100019568.

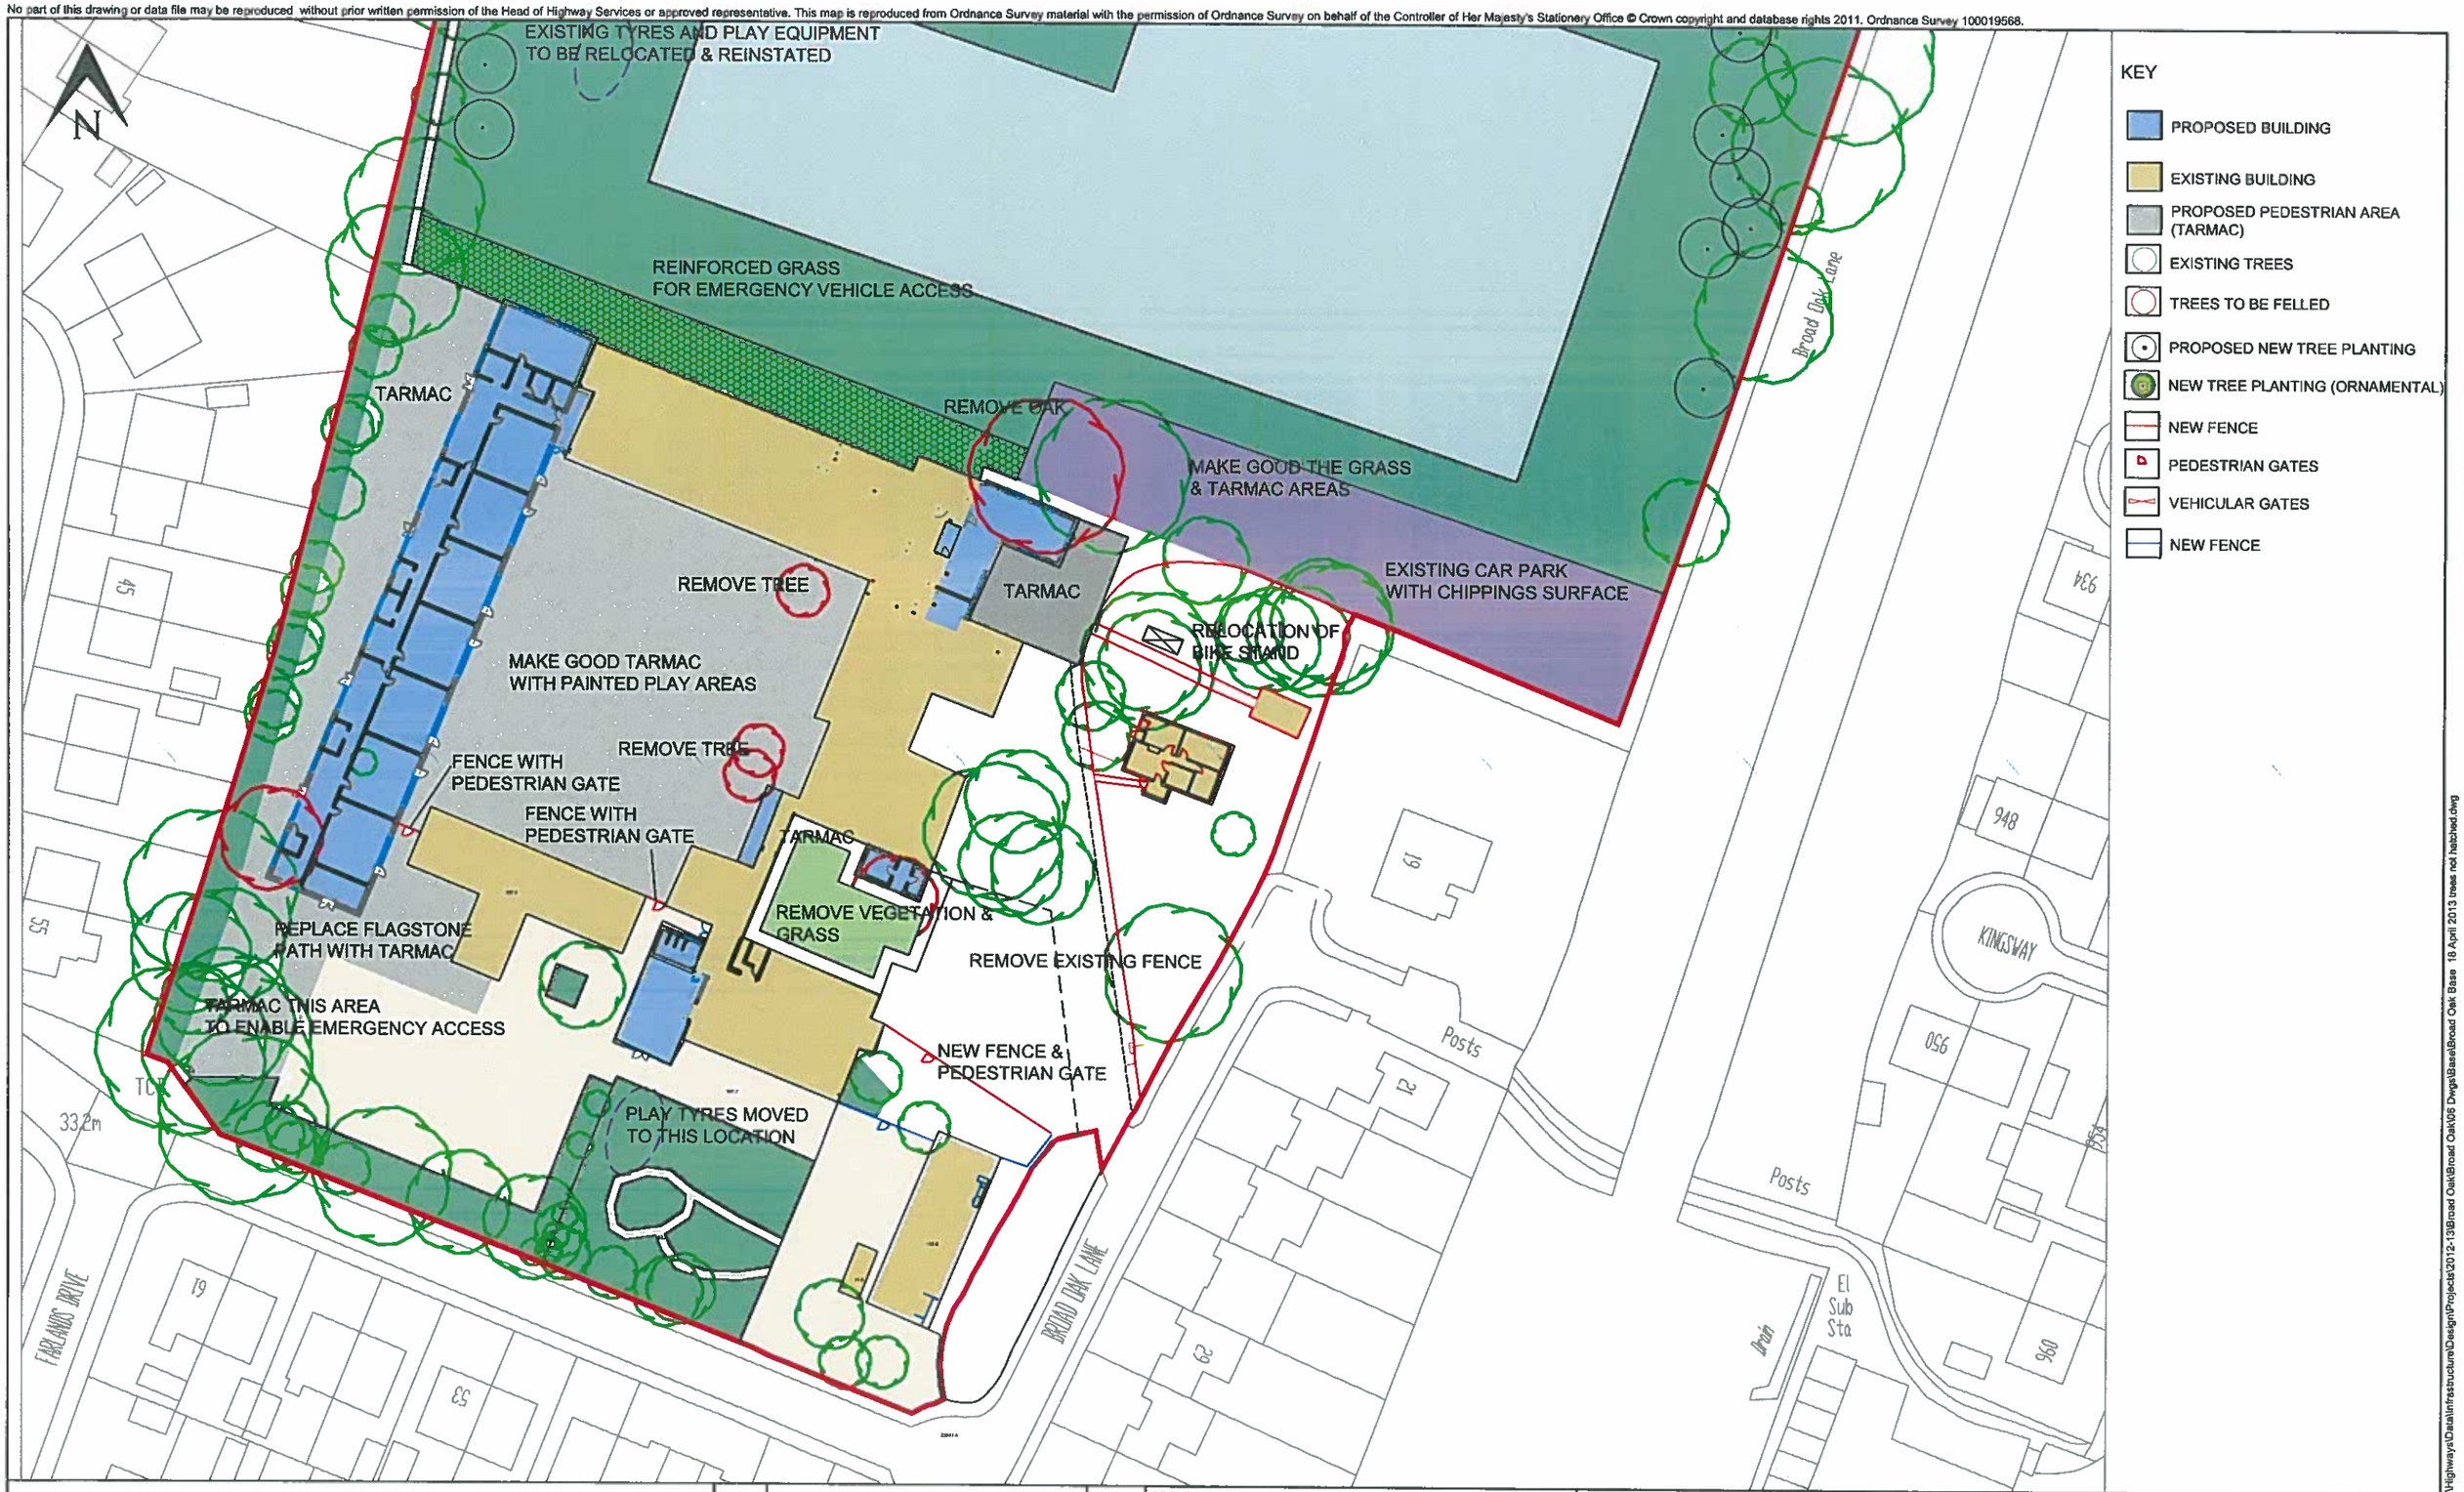

REV	DESCRIPTION OF CHANGE	DATE

PROJECT TITLE: BROADOAK SCHOOL

DRAWING TITLE: LANDSCAPE PROPOSALS

SIZE	SCALE	DATE	DRAWN	CHECKED	APPROVED
A2	1:500	18/04/2013	KF	KF	

DRAWING NUMBER: 207038-01

REV

MANCHESTER CITY COUNCIL

Capital Programme Division
Corporate Technical Services
Level 5 Heron House
47 Lloyd Street
Manchester M2 5LE

CAD File : G:\CEX\Highways\Data\Infrastructure\Design\Projects\2012-13\Broad Oak\Broad Oak\06 Dwgs\Base\Broad Oak Base 18 April 2013 trees not hatched.dwg