
PROPOSED

REVISED 30-08-07

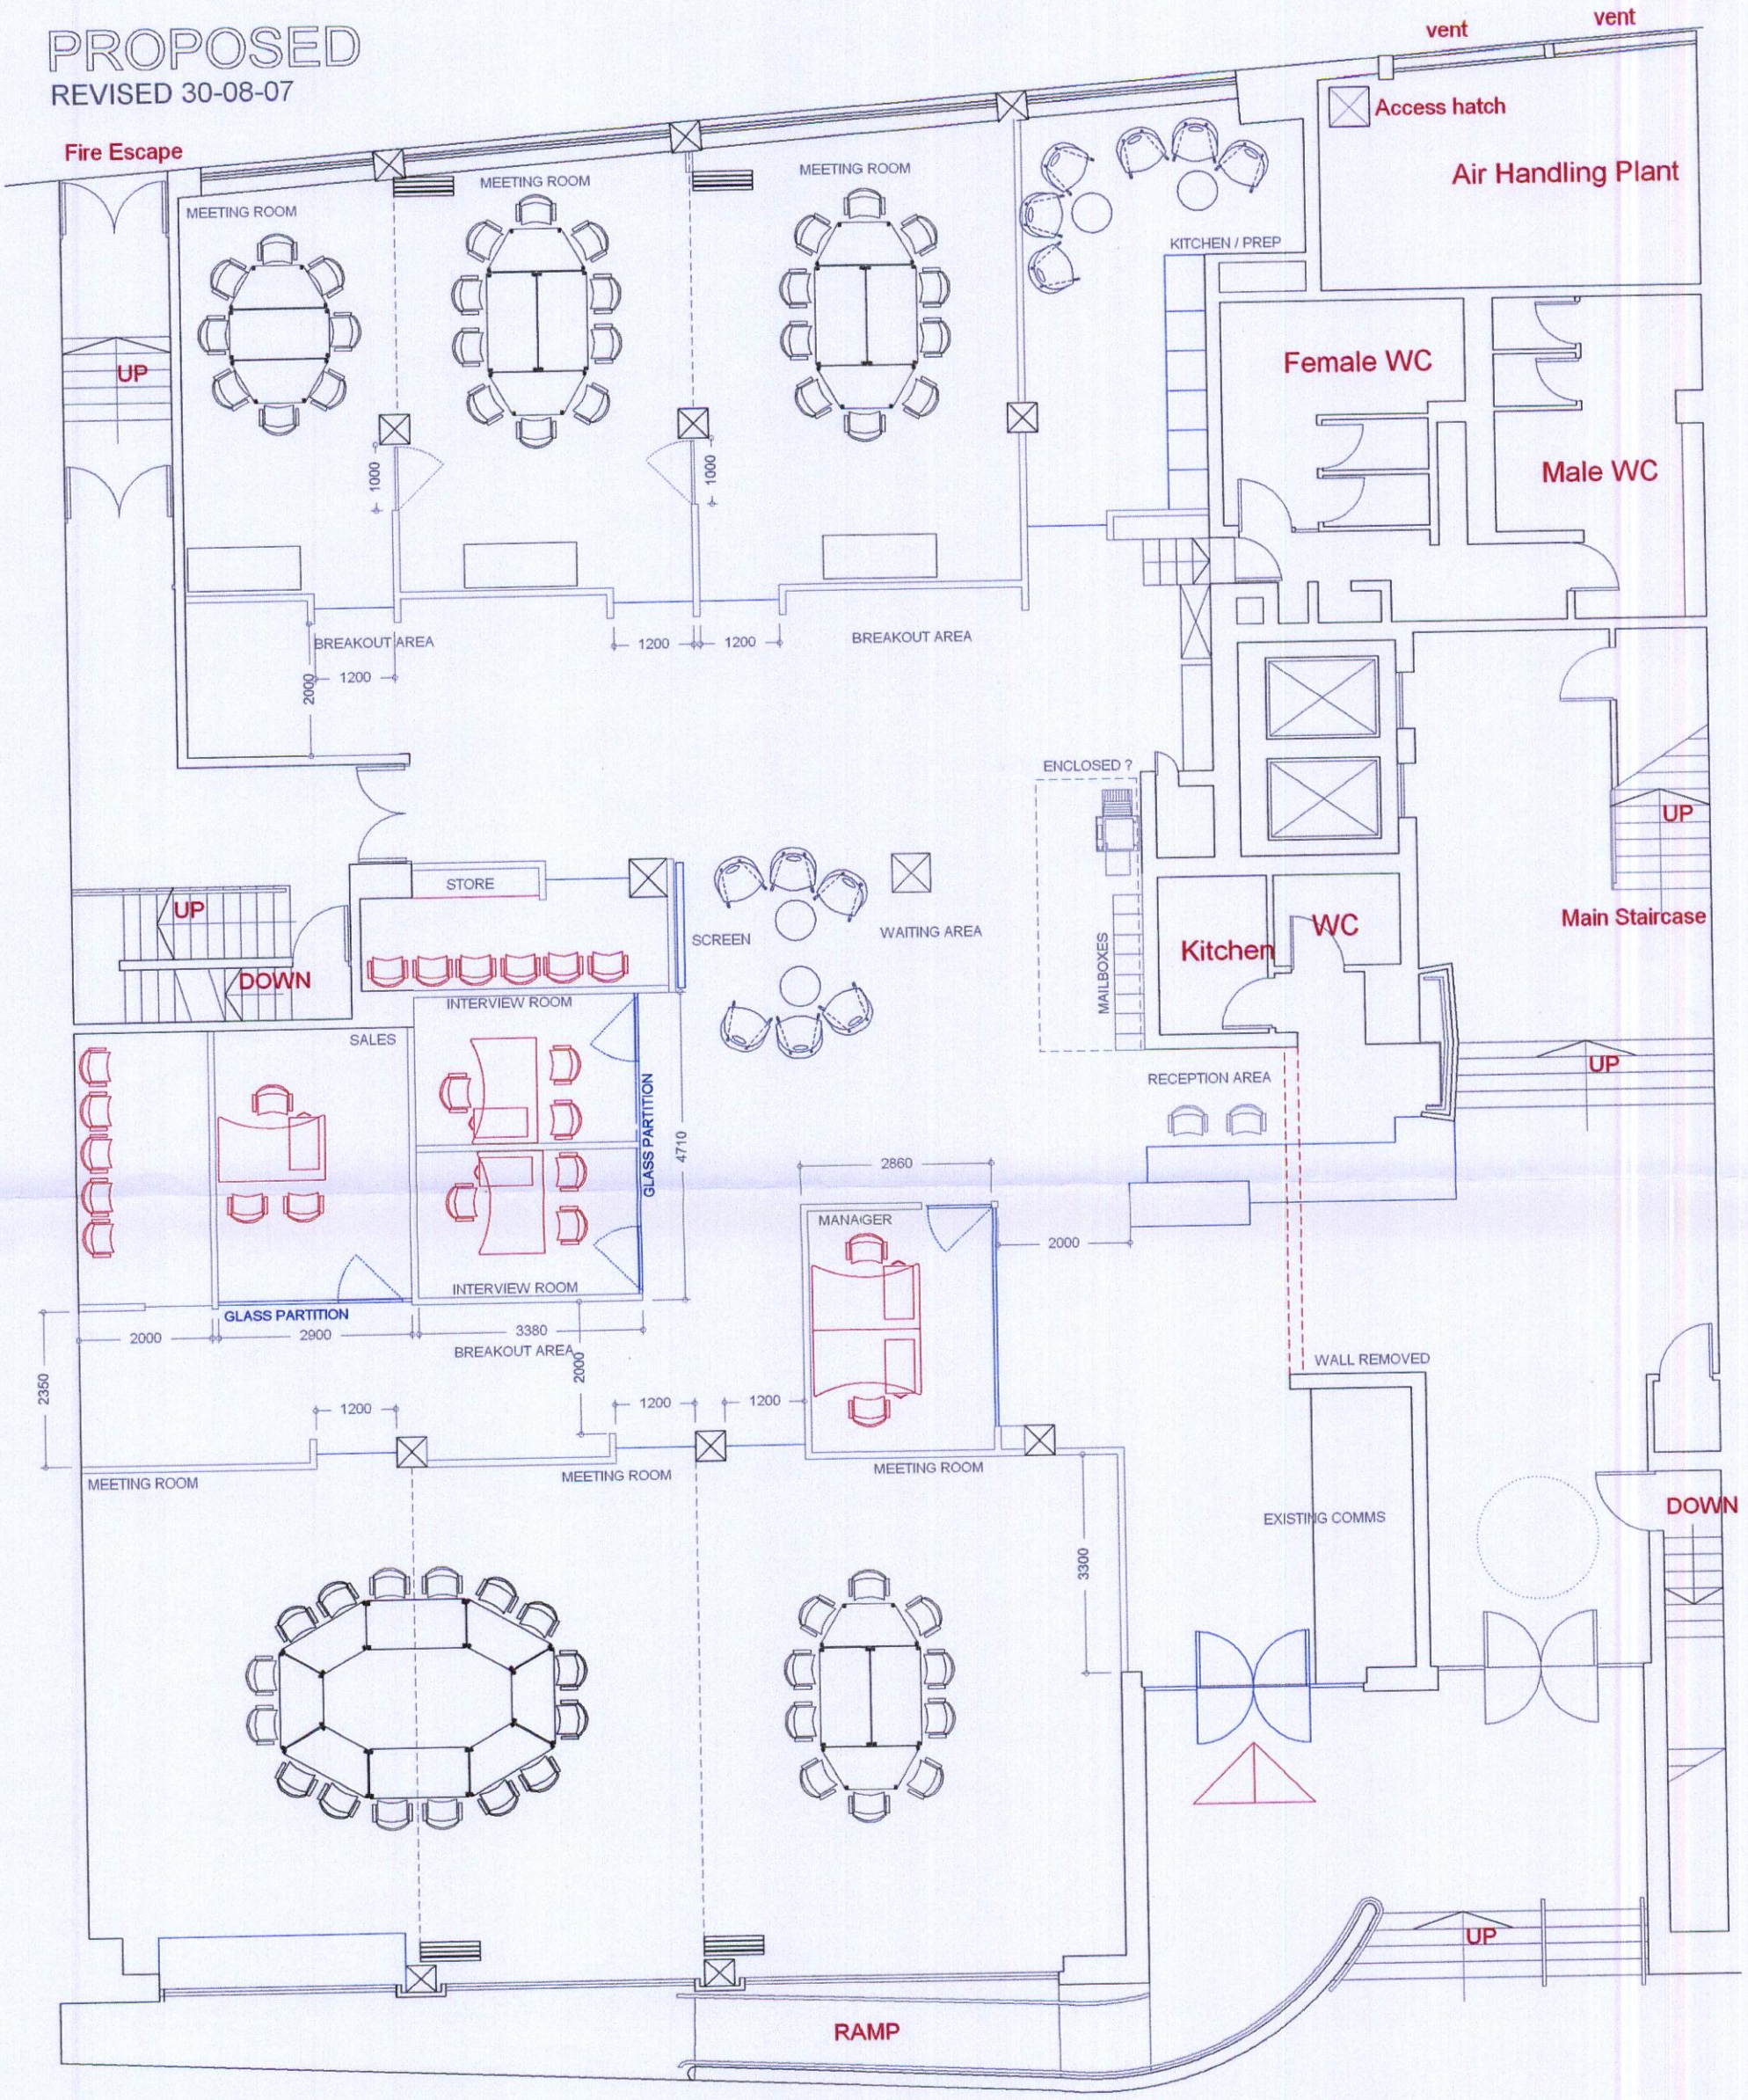

ABBEY BUSINESS CENTRES

ABBEY HOUSE, MANCHESTER
GRD FLOOR

scale 1 : 100

PLANNING
ACK'D
REPLIED
REC'D 29 OCT 2009
M
M
M
FOR ACTION
M.
INIT. REC'D
DATE