DO NOT SCALE FROM THIS A3 DRAWING.

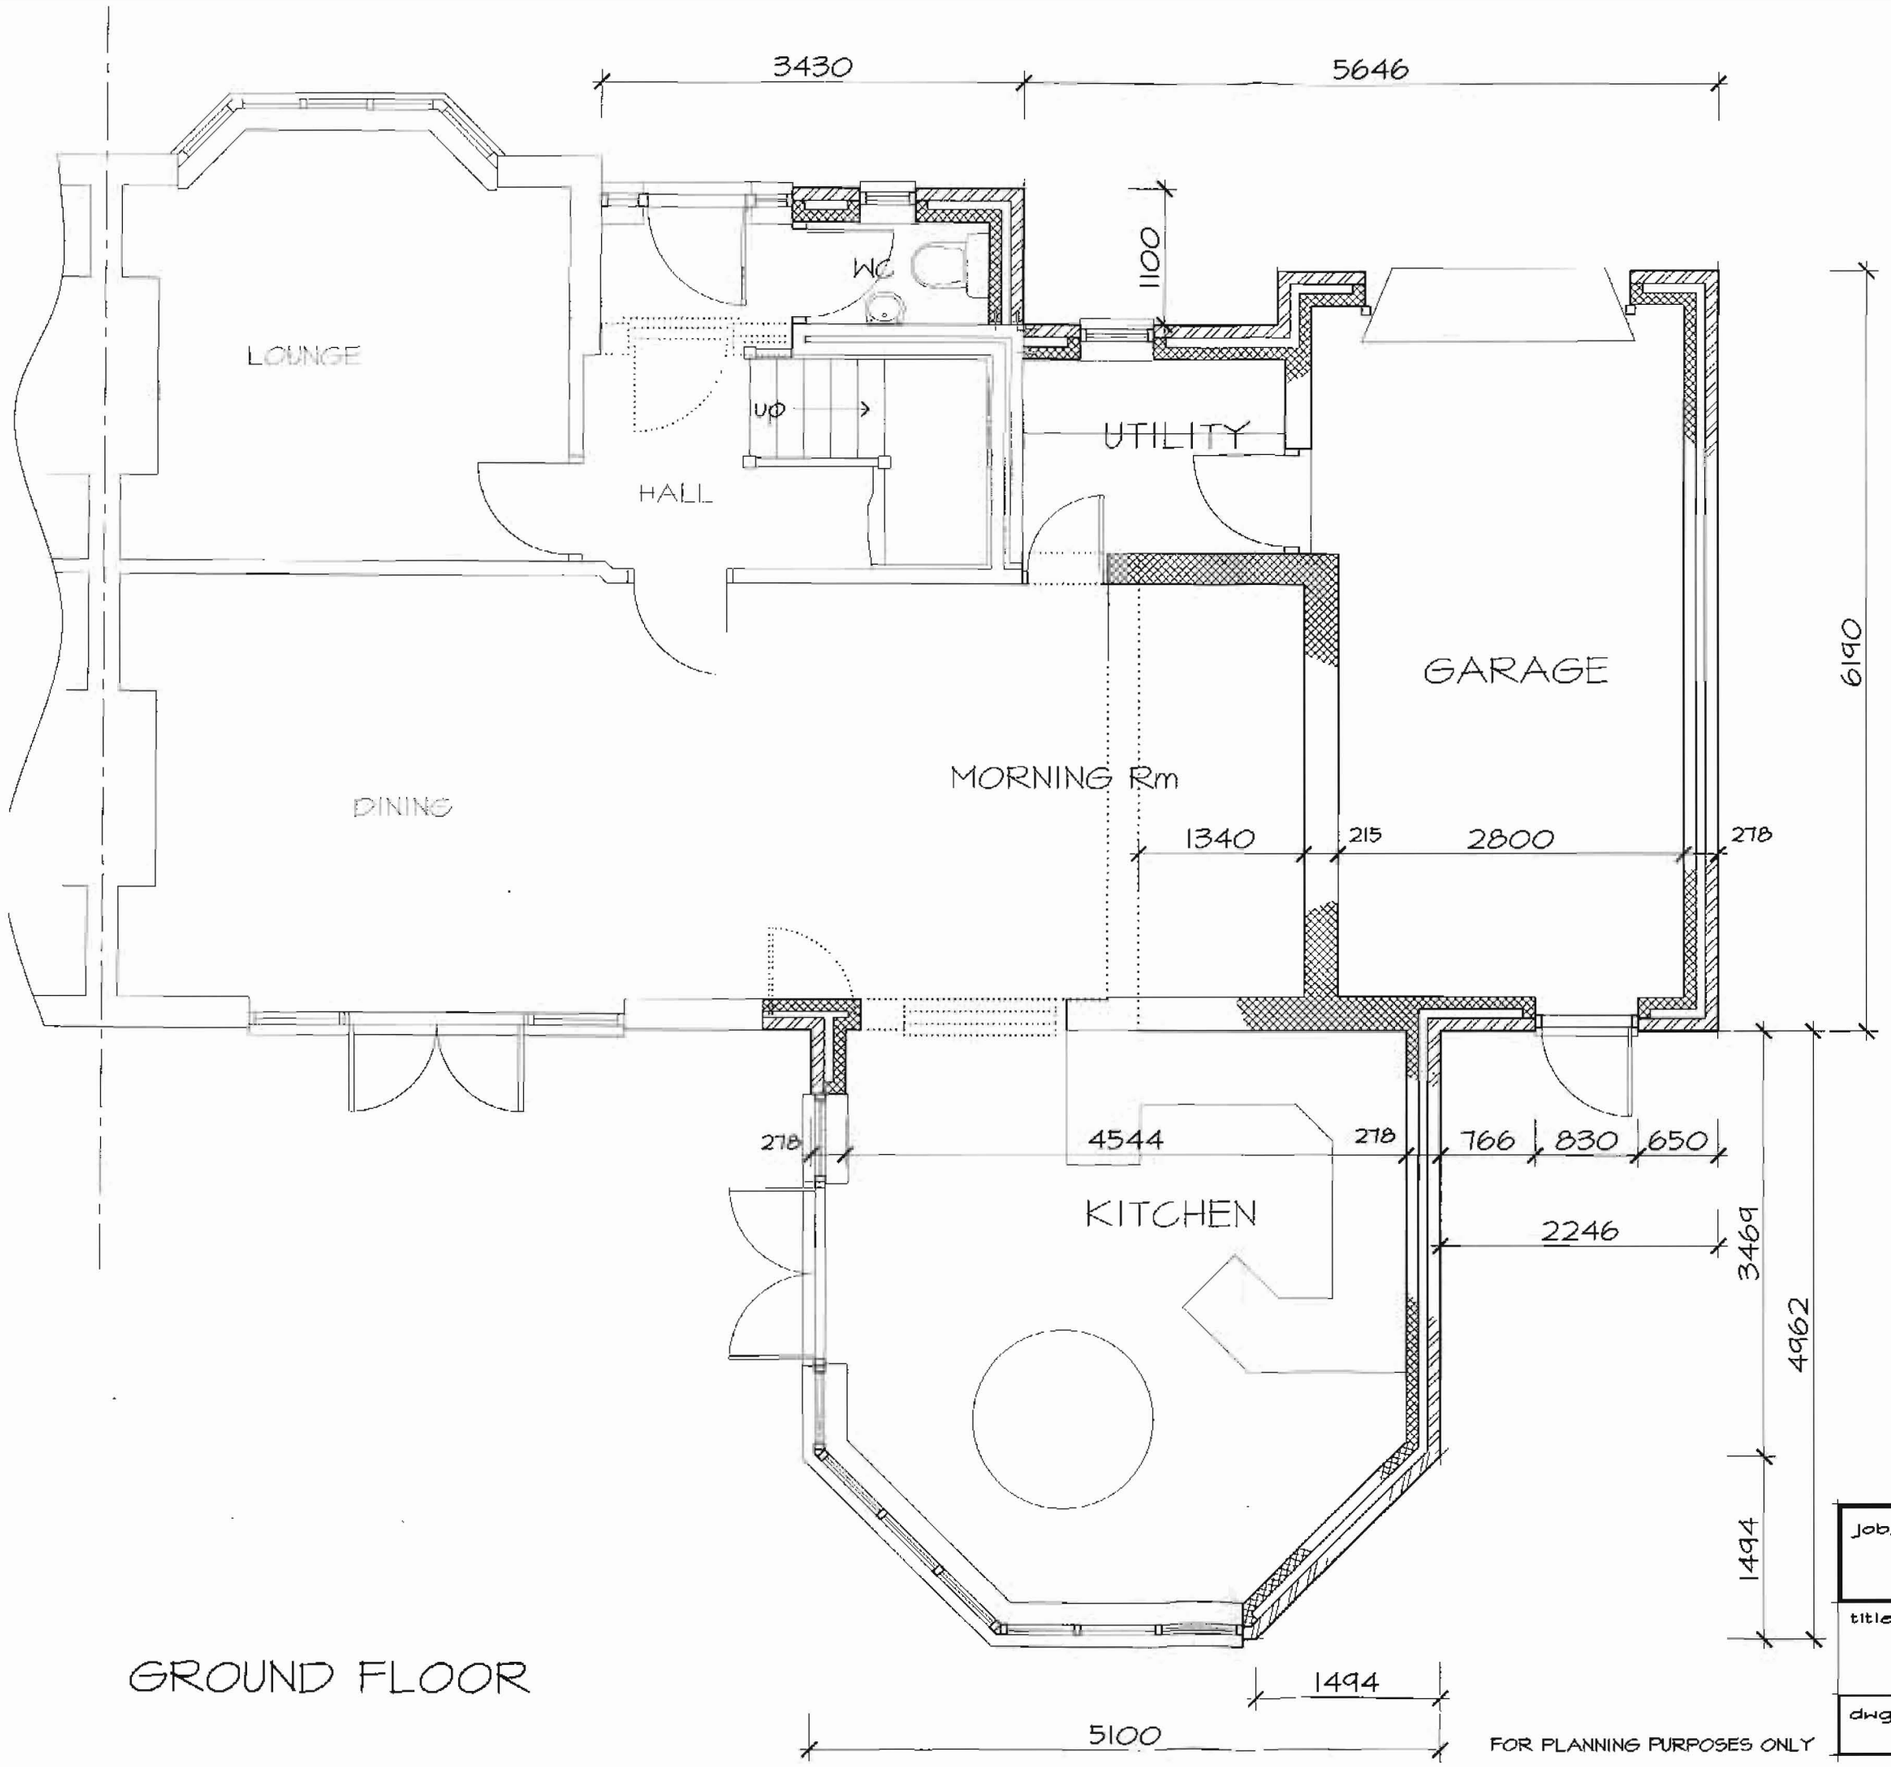

GROUND FLOOR

FOR PLANNING PURPOSES ONLY

PLANNING
RECD 19 MAY 2008

job: PROPOSED TWO STOREY EXTENSION AT 8 DALSTON DRIVE, DIDSBURY, MANCHESTER M20 5LG

title: Proposed Ground Floor Plan

dwg No. 0507/03 Scales: 1:50 @ A3 Date: May '08