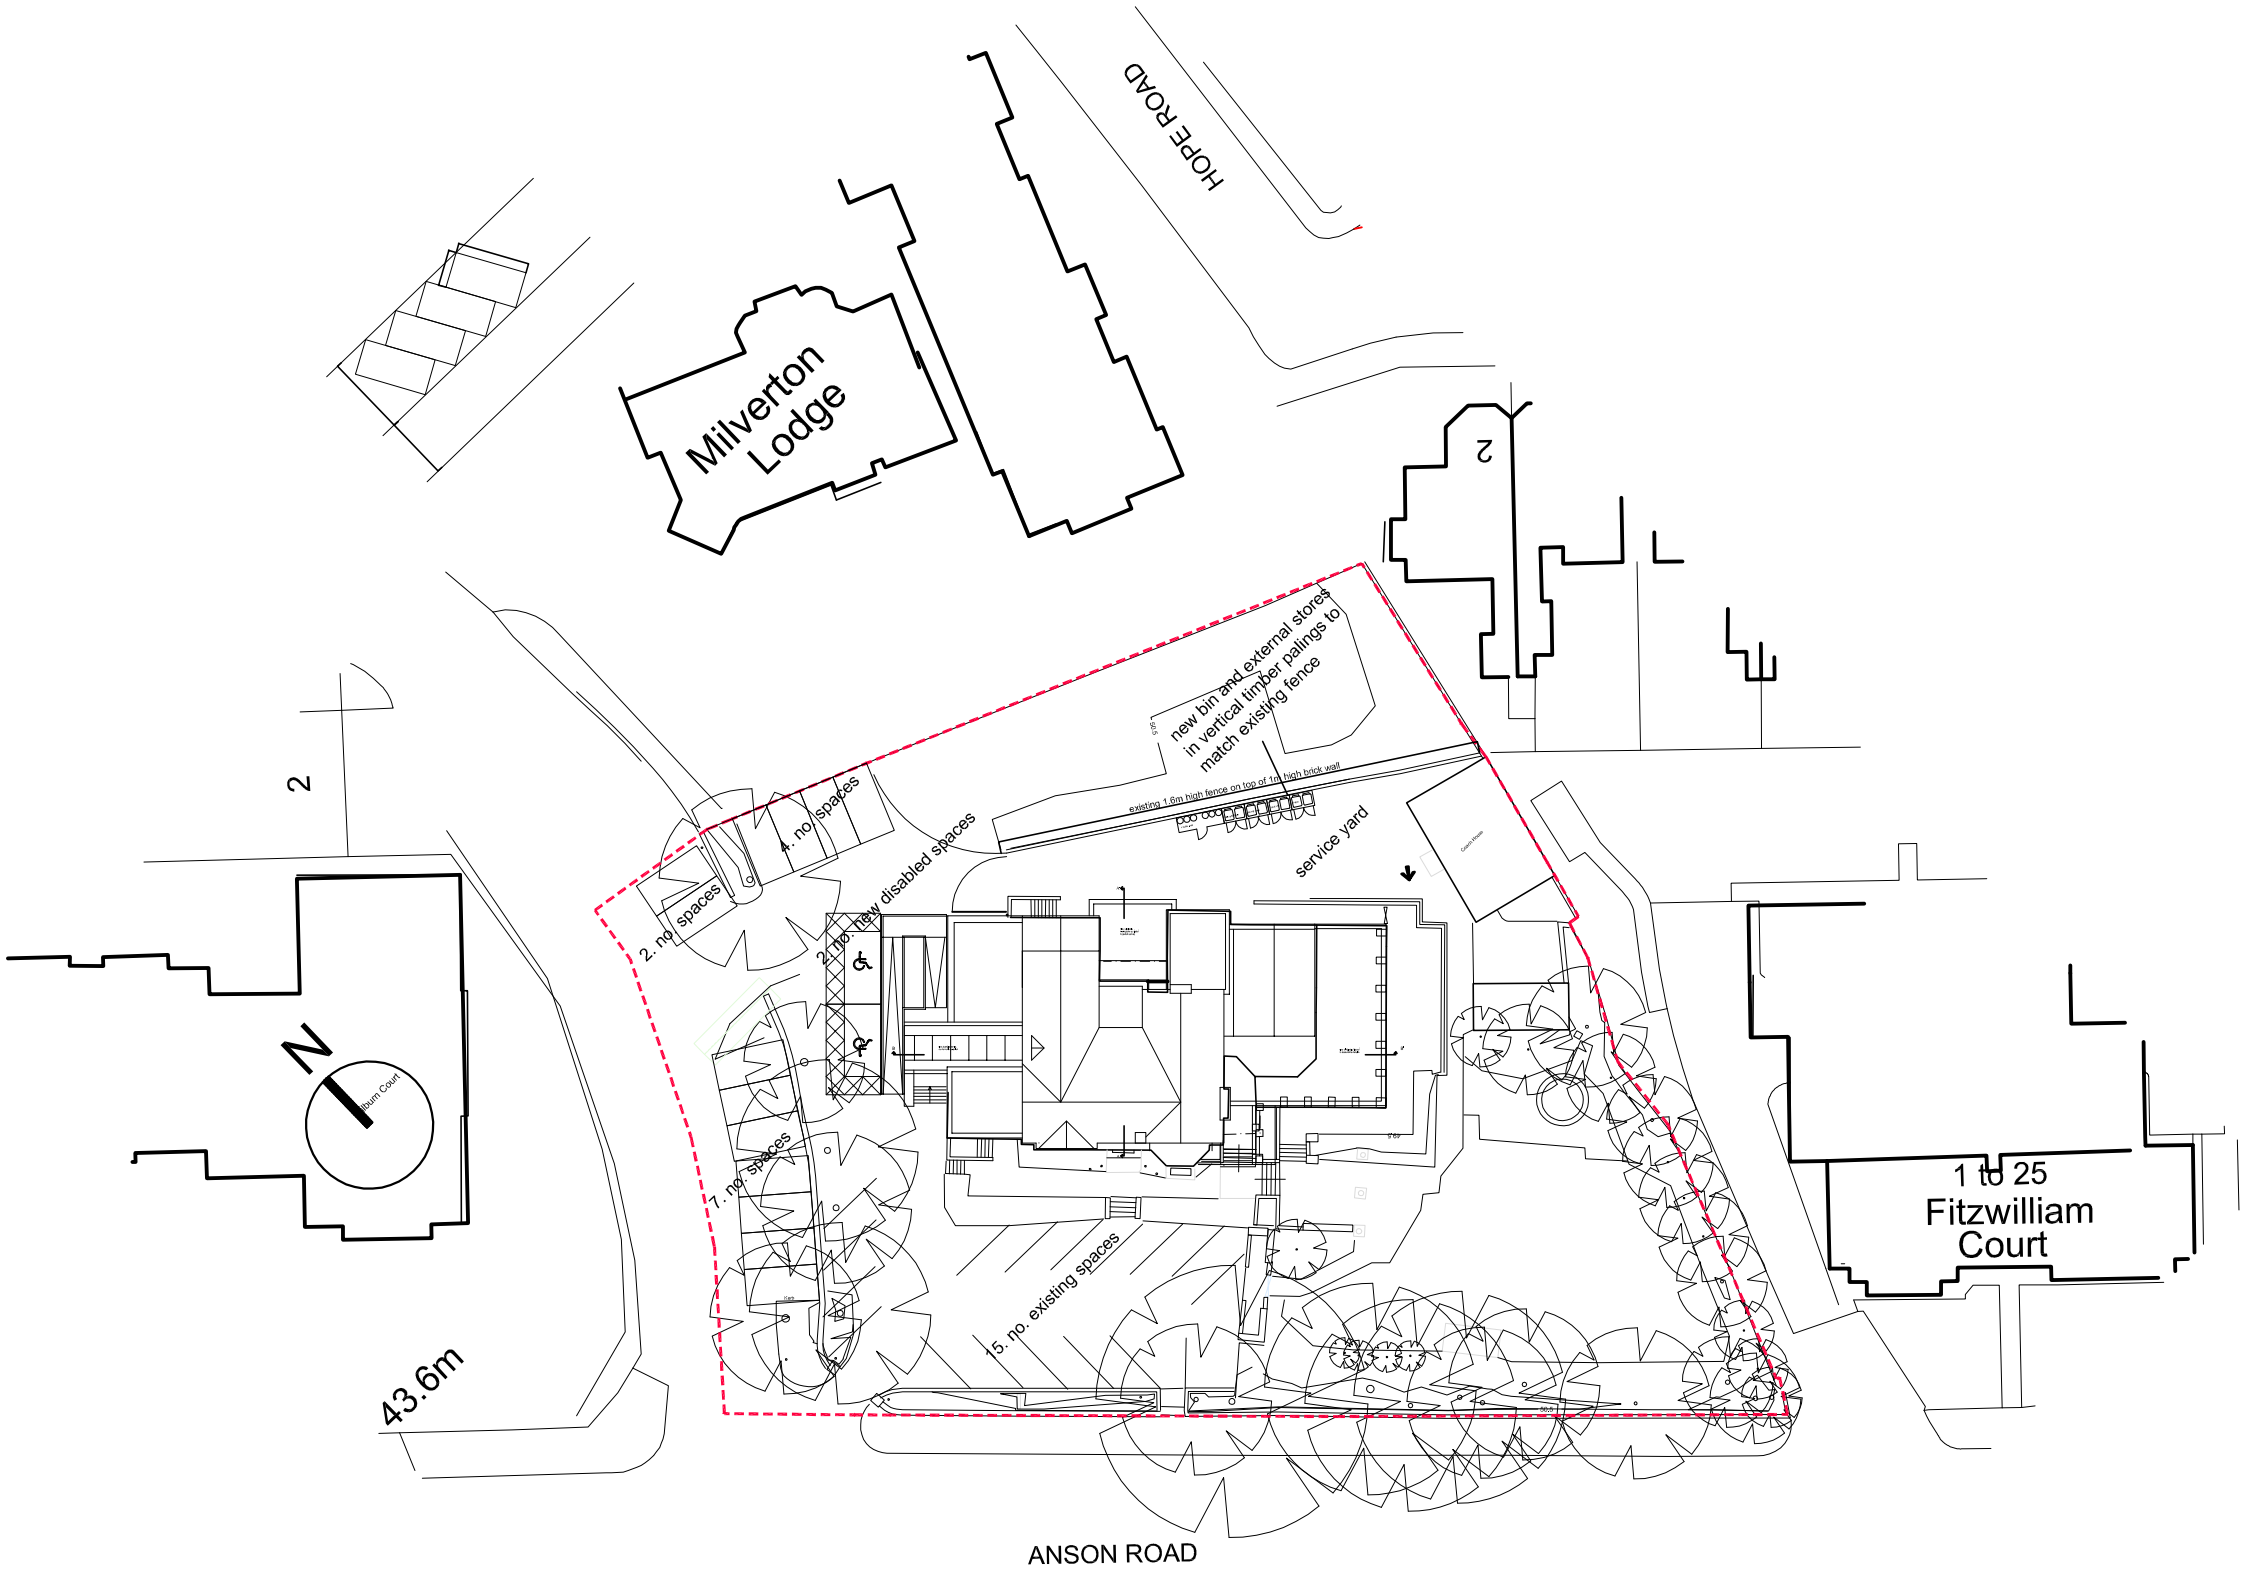

Proposed site layout 1:500

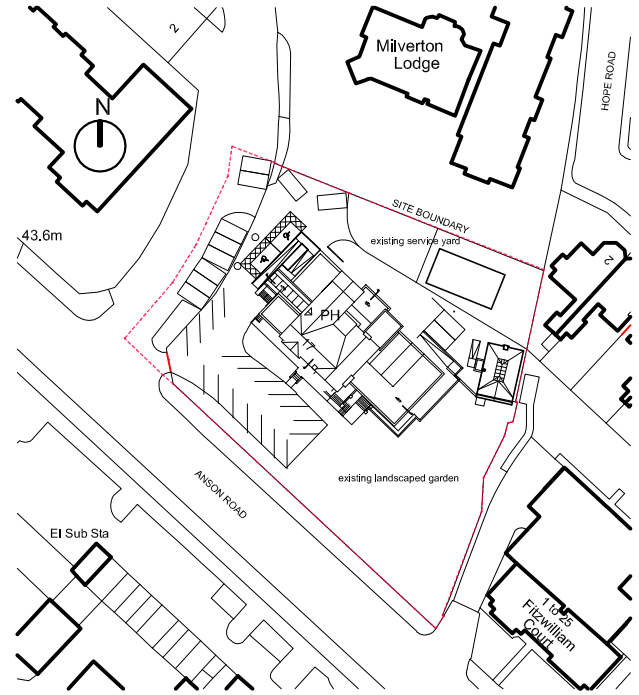

Proposed

Site location plan 1:1250

0m 10m 50m 10

Rev. D 09/09/13 revised site boundary and parking
Rev. C 28/08/13 scale amended parking added
Rev. B 24/07/13 revised for planning
Rev. A 17/07/13 Generally revised following client comment

THE BUILDING IS GRADE II LISTED

project	17 Anson Road, Victoria Park, Manchester former Rampant Lion Public House		
client	Phoenix Investmments Ltd		
dwg	Proposed site plan	date created	April 2013
project no.	13.05		
dwg no.	11D	status	planning
scale	1:200 & 1:1250 @A3	QA	

donndesign architects

tel	0161 480 9900	Donn Design Ltd
fax	0161 480 9905	51 Greek St
email	team@donndesign.co.uk	Stockport
web	donndesign.co.uk	SK3 8AX

this drawing is to be read in conjunction with all related drawings. do not scale from this drawing. all dimensions must be checked on site. any errors or omissions must be reported to the architect. this drawing is copyright of donn design ltd.