


BRADLEY BUILDING DESIGN LTD.
34, OAK DRIVE,
BRAMHALL,
STOCKPORT,
CHESHIRE.
SK7 2AD.
0161 439 0087
Mob 07989 326039
bradleybuildingdesign@btopenworld.com

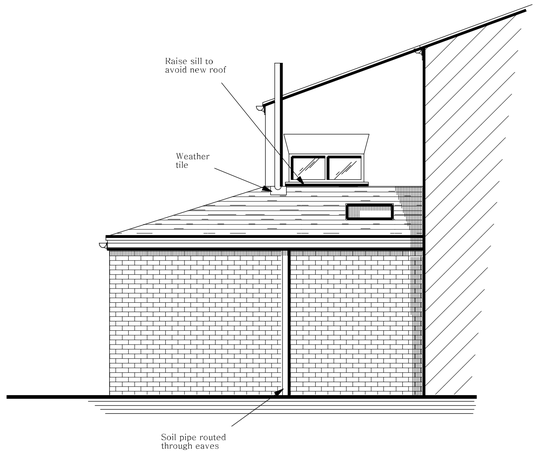


PROPOSED WEST FACING SIDE ELEVATION

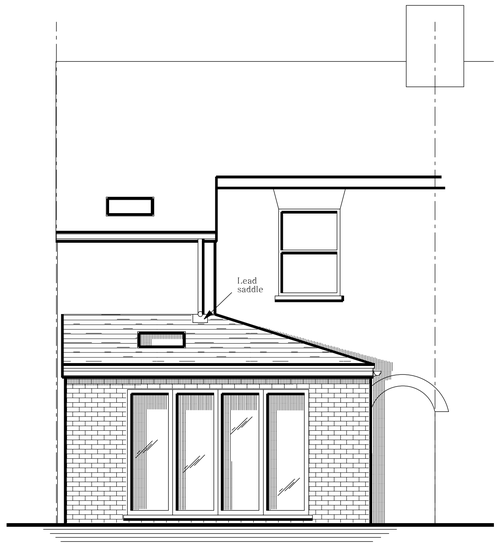


PROPOSED SOUTH FACING REAR ELEVATION

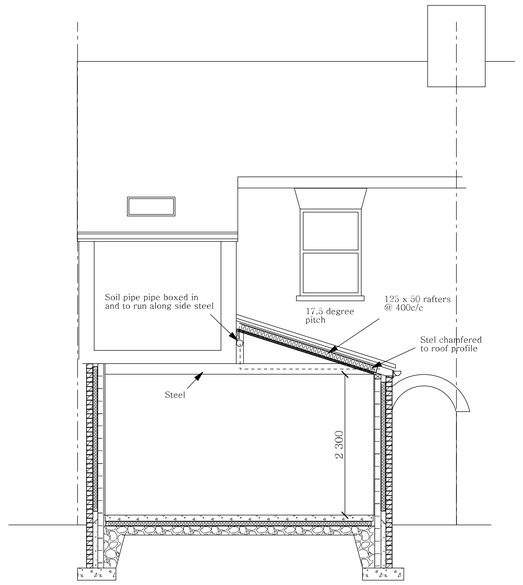


SECTION A - A

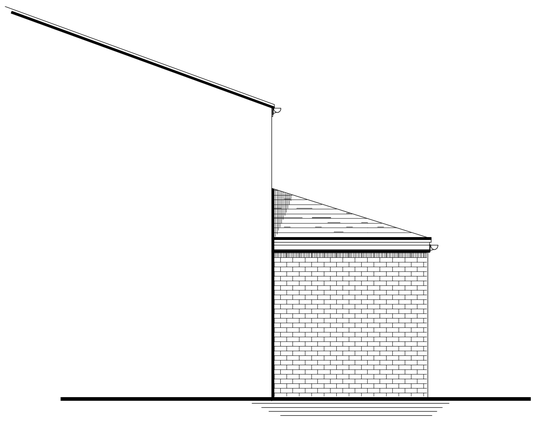


PROPOSED EAST FACING SIDE ELEVATION

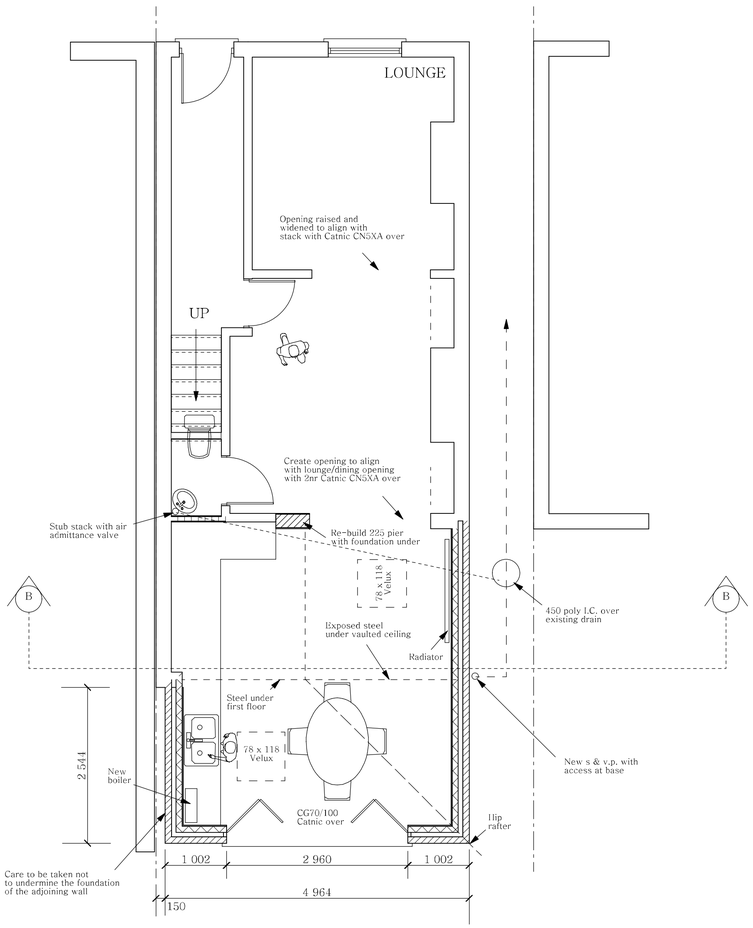

PROPOSED GROUND FLOOR PLAN

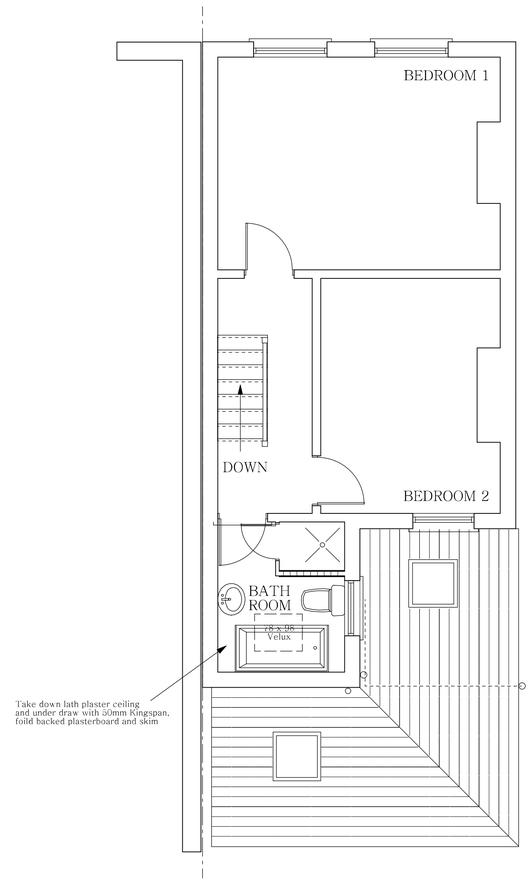

PROPOSED FIRST FLOOR PLAN

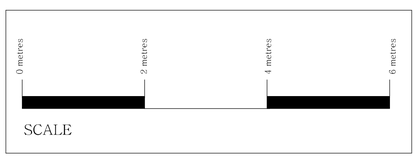

PROPOSED BUILDING
SINGLE STOREY REAR EXTENSION
for
Mr. T. DALTON & Ms. C. MORRIS,
at
12, WHITECHAPEL STREET,
DIDSBURY.

Scale 1:50
Date APRIL 2010
Drawing Number 5211/2/B