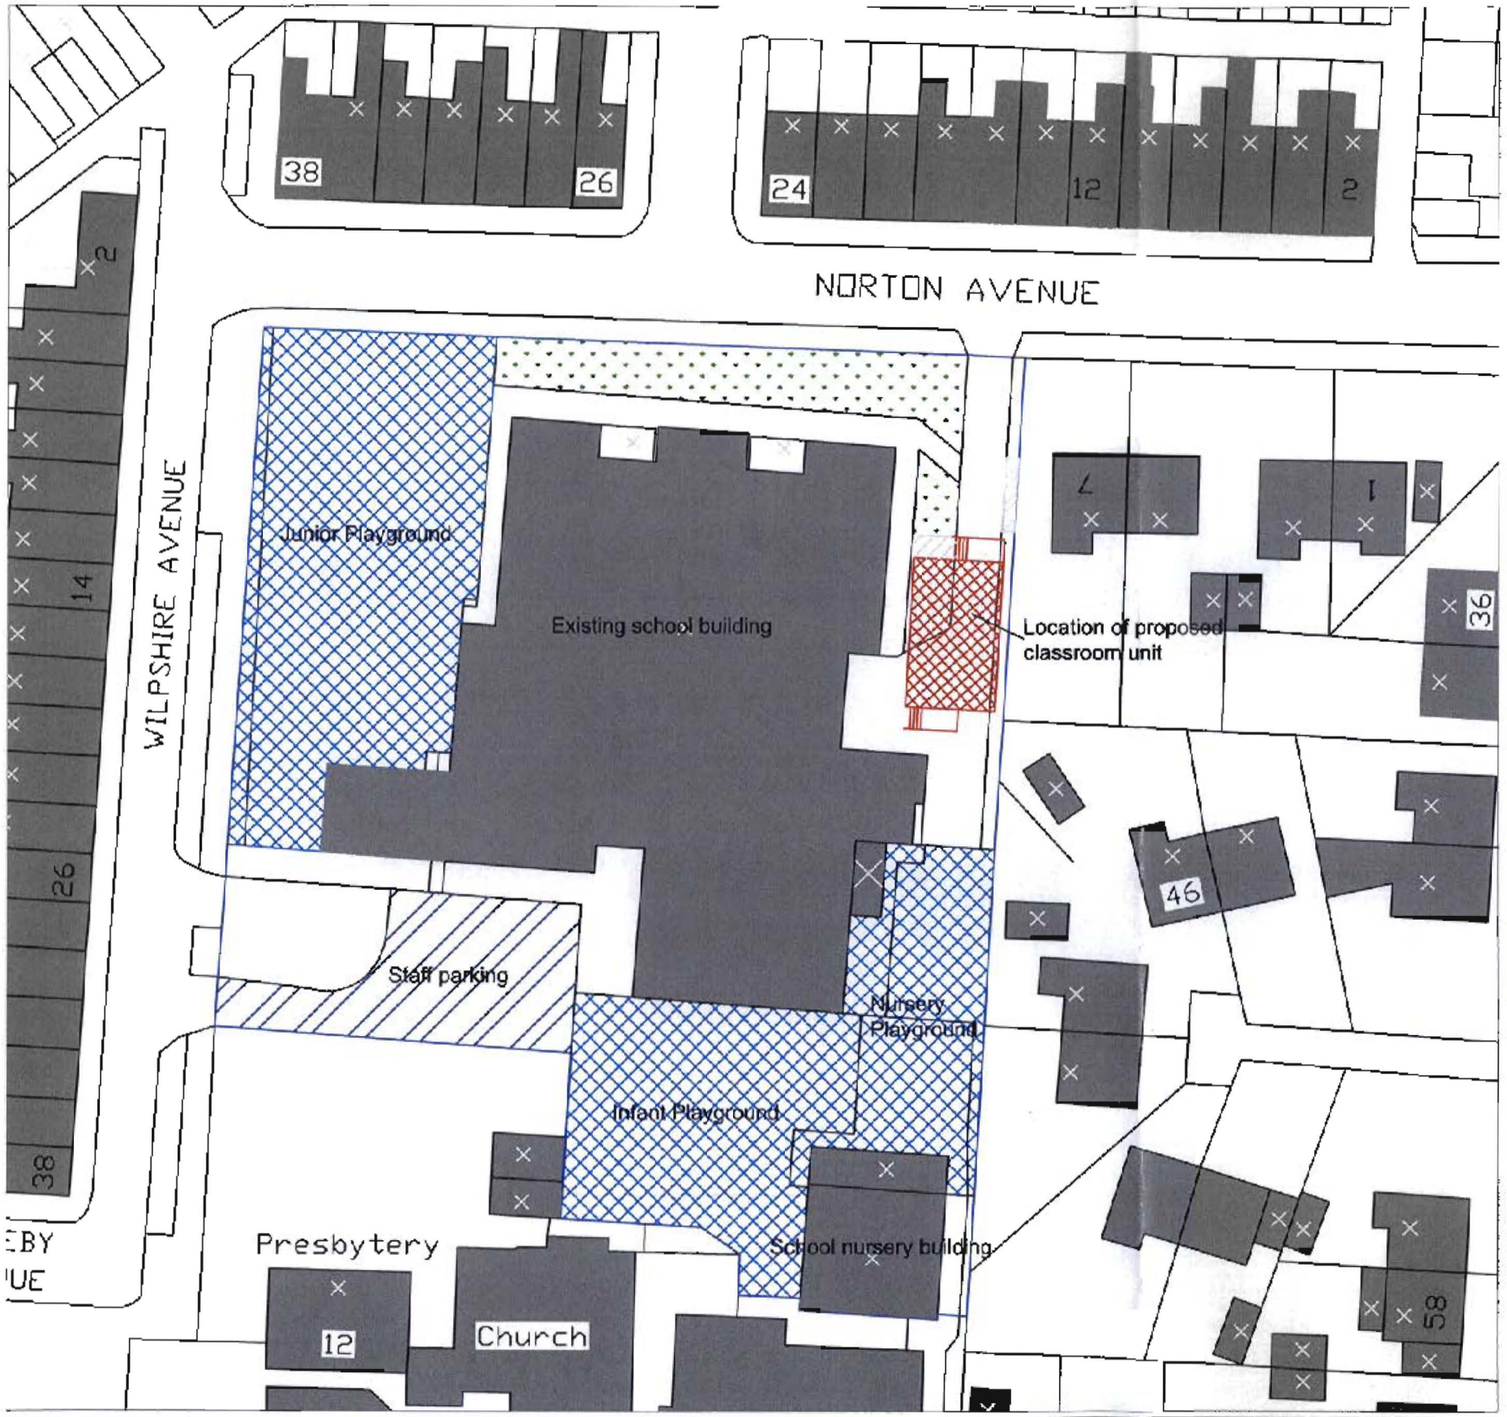


"No part of this drawing or data file may be reproduced without prior written permission of the Corporate Technical Services Group or approved representative".

PLANNING
RECD 28 MAY 2010
INIT RECD DATE

Rev	Description	Date	by	chkd

MANCHESTER CITY COUNCIL
Corporate Technical Services Group
4th floor Heron House
47 Lloyd St
Manchester
M2 5LE

JOB TITLE: St Richards Primary School

DRAWING TITLE: Site Plan Showing Adjacent Buildings

COMPUTER FILE	DATE	SCALE	DRAWN	CHECKED
	27/05/10	1:500	LH	

JOB NO.	DRAWING NO	REVISION
ED37962	B004	