




SECTION

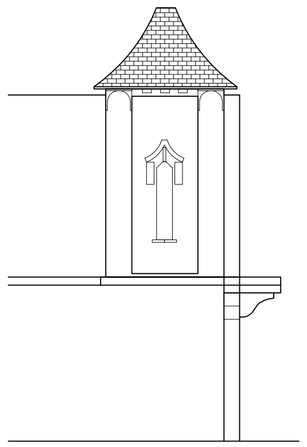

FRONT ELEVATION AS EXISTING ~ 1:100

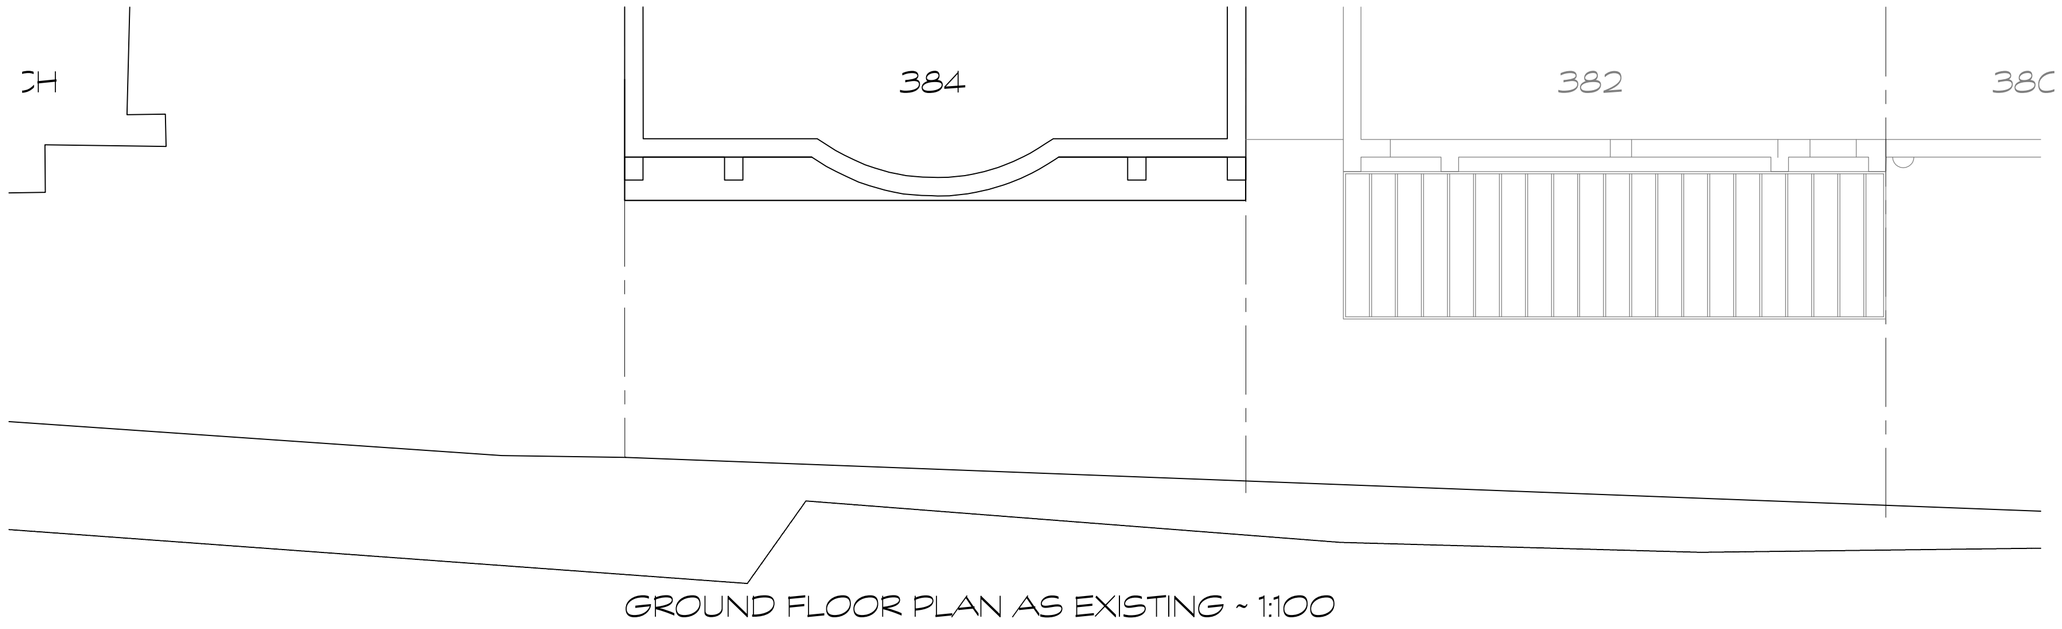


GROUND FLOOR PLAN AS EXISTING ~ 1:100

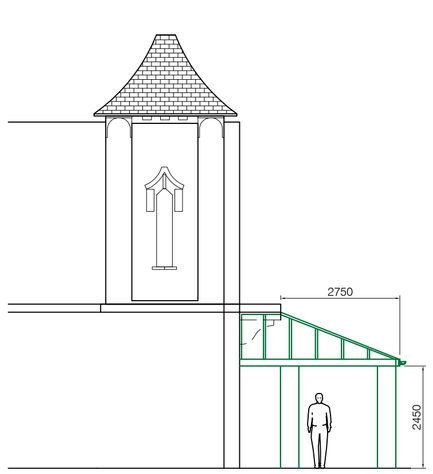

SECTION



FRONT ELEVATION AS PROPOSED ~ 1:100

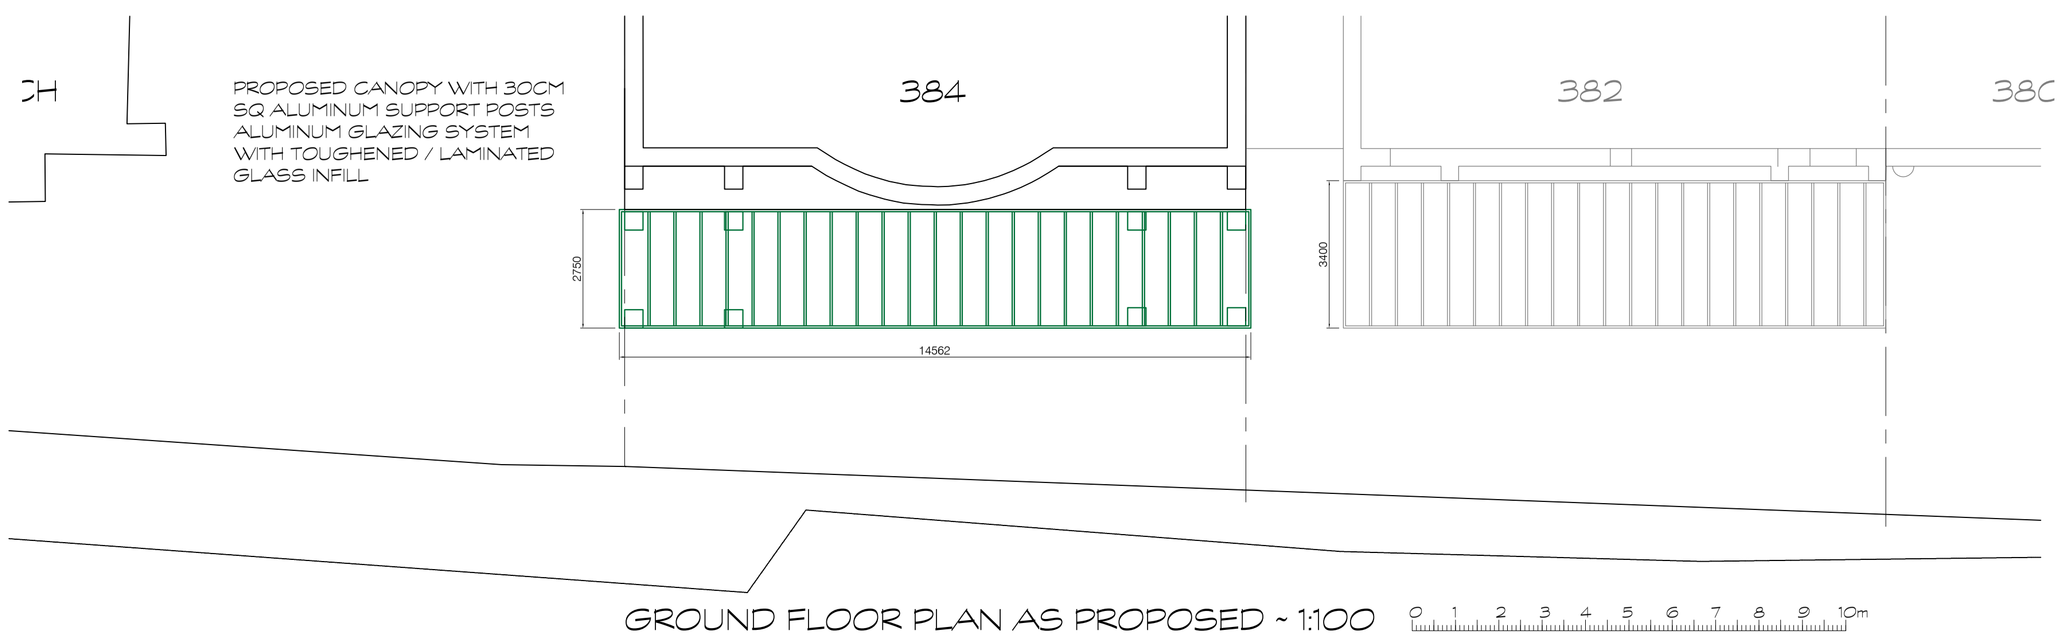

GROUND FLOOR PLAN AS PROPOSED ~ 1:100 0 1 2 3 4 5 6 7 8 9 10m

DO NOT SCALE IF IN DOUBT ASK

No part of this drawing may be reproduced without prior written permission from J M H Design
J M H Design reserves all copyrights on its designs.

THIS DRAWING IS INTENDED FOR PLANNING AND BUILDING REGULATION SUBMISSIONS ONLY - AND SHOULD NOT BE USED AS A WORKING DRAWING FOR BUILDING PURPOSES

BOUNDARYS, ANGLES & DIMENSIONS ARE TO BE CHECKED ON SITE BY THE MAIN CONTRACTOR PRIOR TO COMENCEMENT OF WORKS

CDM Regulations
Contractor to comply fully with managing for Health and Safety : Construction (Design and Management Regulations 2007)



LOCATION PLAN ~ 1:1250
Ordnance Survey (c) Crown Copyright 2011. All rights reserved. Licence number 100020449
0 10 20 30 40 50 60 70 80 90 100m

REV	DETAILS	DATE	INITIAL

PROJECT PROPOSED CANOPY TO 384 CHEETHAM HILL ROAD

CLIENT MANCHESTER SUPER STORES
384 CHEETHAM HILL ROAD
CHEETHAM MANCHESTER

TITLE PLANS & ELEVATIONS EXISTING & PROPOSED

DRG No. 384CH/02 SCALE 1:100

DRN BY MH DATE 07/11/2011

jmh.design
architectural & interior consultants

Poplar Studios,12 Liversedge Hall Lane,
Liversedge, West Yorkshire. WF15 7DB

t: 01924 518 592
e: info@jmhdesign.co.uk