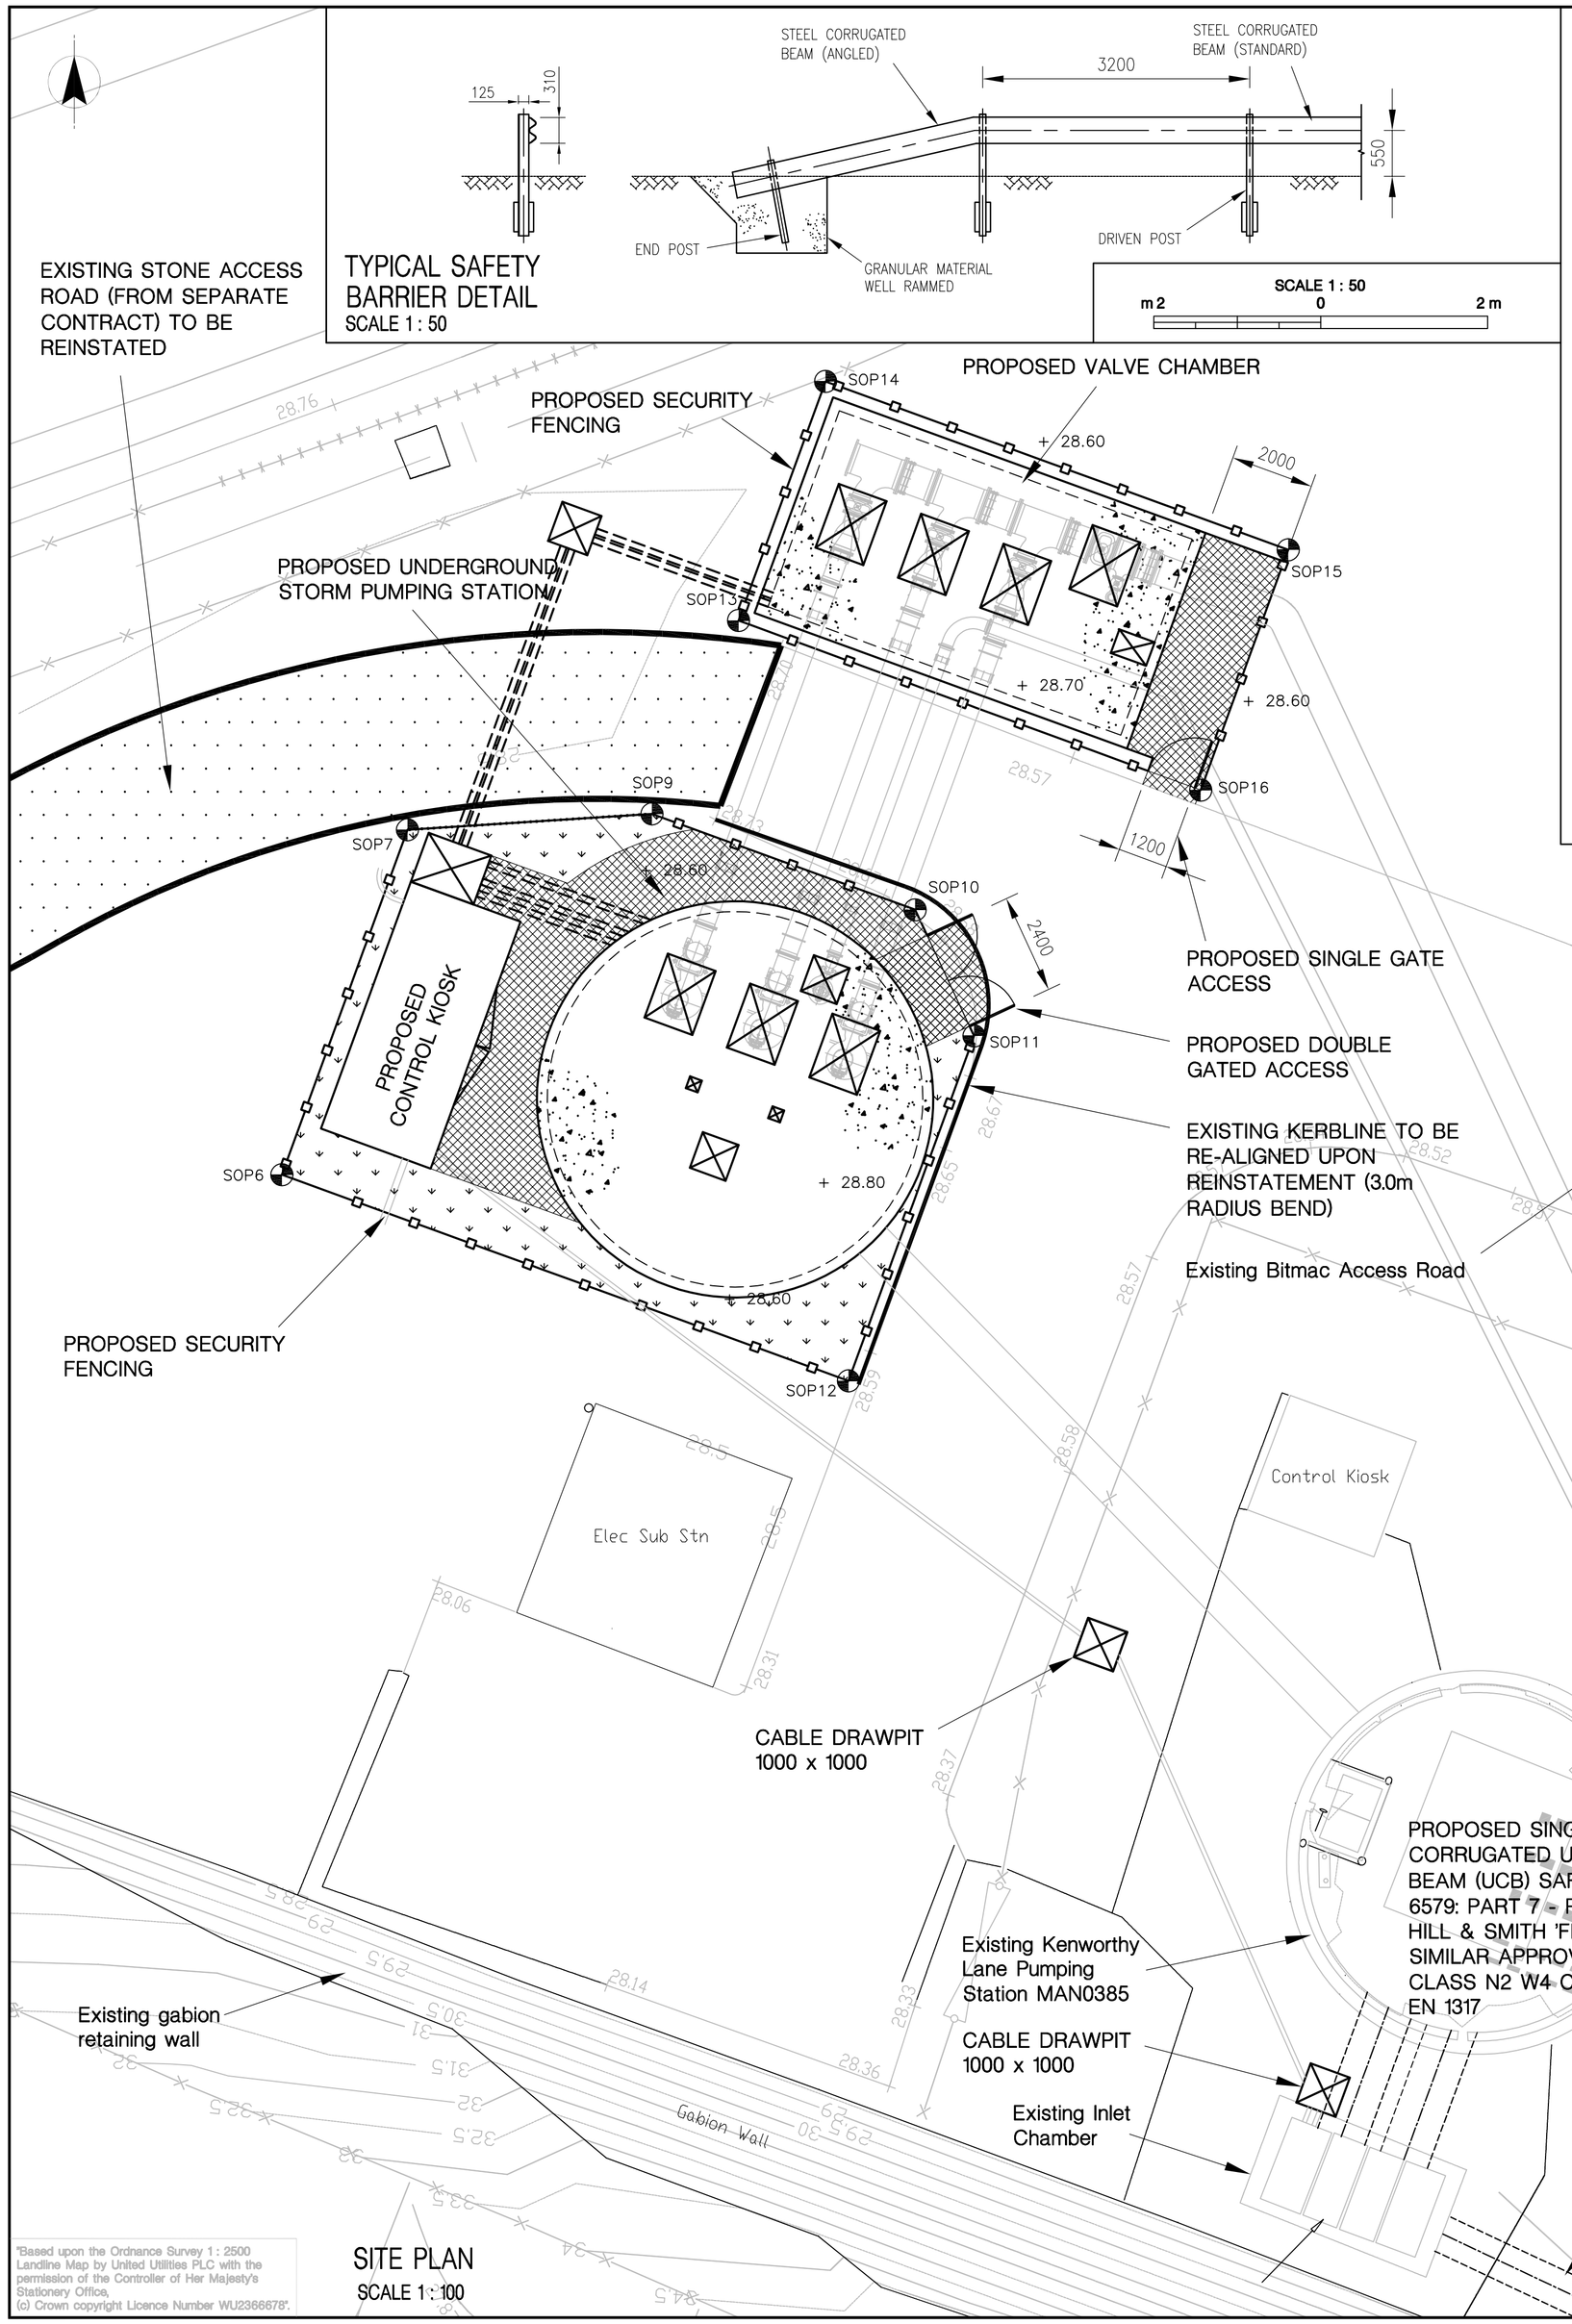

SITE PLAN
SCALE 1 : 100

SCALE 1 : 100
m 5 0 5 m

"Based upon the Ordnance Survey 1 : 2500 Landline Map by United Utilities PLC with the permission of the Controller of Her Majesty's Stationery Office, (c) Crown copyright Licence Number WU2366678".

TYPICAL SAFETY BARRIER DETAIL
SCALE 1 : 50

SCALE 1 : 50
m 2 0 2 m

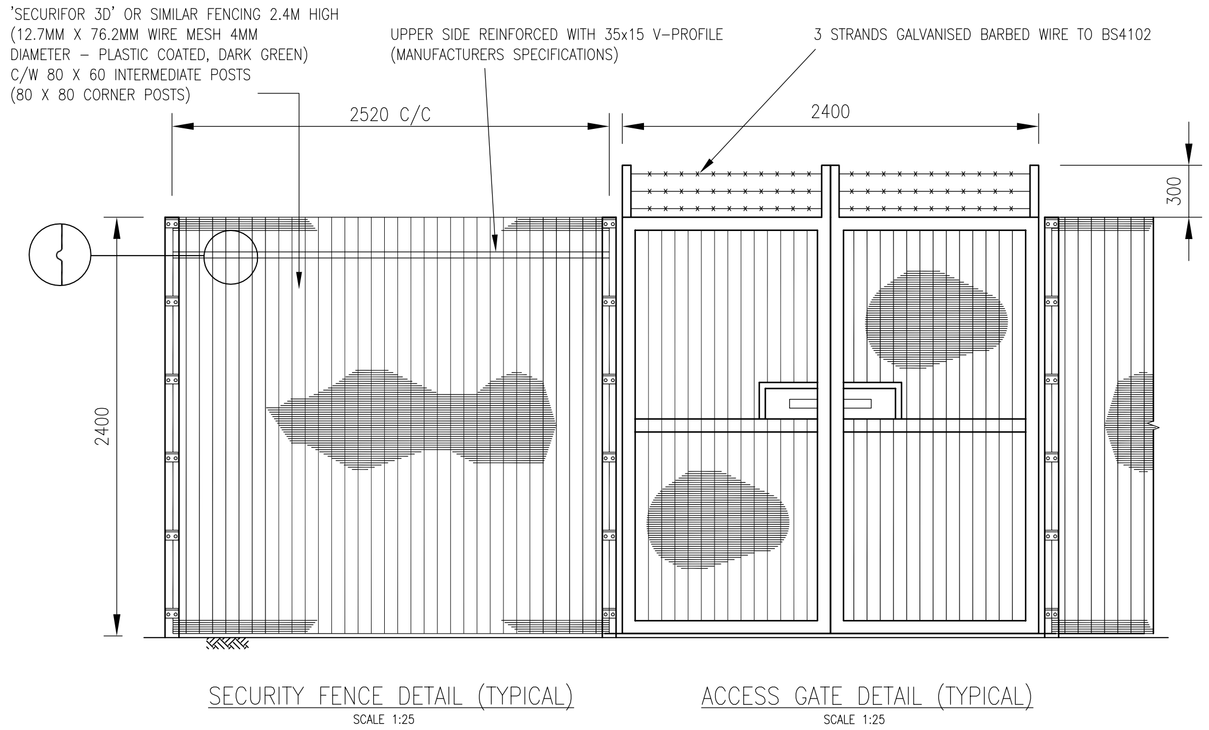

SECURITY FENCE DETAIL (TYPICAL)
SCALE 1:25

ACCESS GATE DETAIL (TYPICAL)
SCALE 1:25

FENCING DETAIL
SCALE 1 : 25

SCALE 1 : 25
m 1 0 1 m

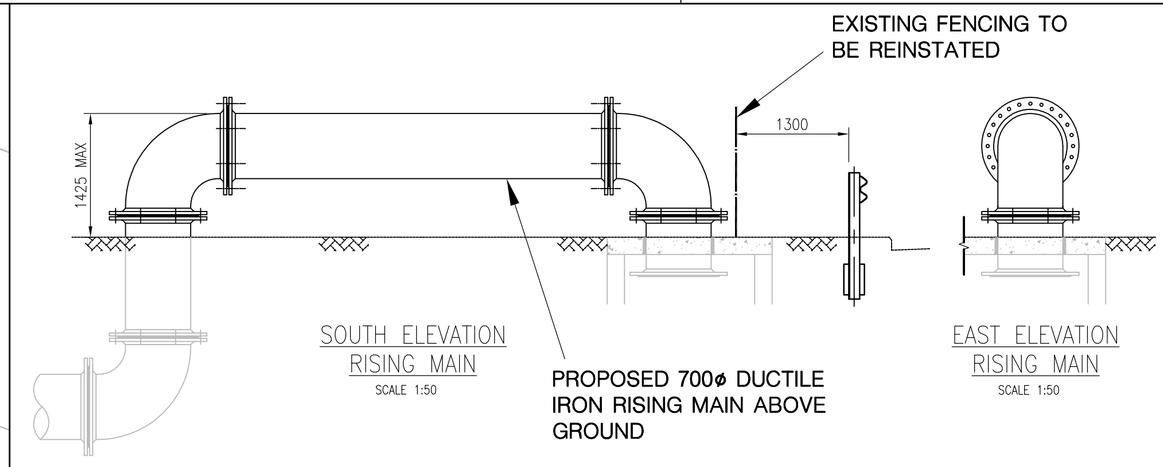

RISING MAIN DETAIL
SCALE 1 : 50

SCALE 1 : 50
m 2 0 2 m

SETTING OUT

SOP	EASTINGS	NORTHINGS
SOP 6	382435.5	390884.8
SOP 7	382438.5	390893.1
SOP 8	NOT USED	
SOP 9	382444.4	390893.5
SOP 10	382450.7	390891.2
SOP 11	382452.1	390888.1
SOP 12	382449.1	390879.9
SOP 13	382446.4	390898.1
SOP 14	382448.5	390903.8
SOP 15	382459.6	390899.8
SOP 16	382457.5	390894.0

NOTES
1. All dimensions in millimetres and all levels in metres unless shown otherwise.

LEGEND
- PROPOSED COVER & FRAME
- PRECAST CONCRETE FLAGGED FOOTWAY
- GRASSED AREA REINSTATEMENT
- SECURITY FENCING
- STONE ACCESS ROAD REINSTATEMENT
- EXPOSED CONCRETE CHAMBER AT SURFACE
- + 26.60 PROPOSED FINISHED LEVEL

REFERENCE
OS Grid Reference 382446, 390886

DGP INTERNATIONAL

FBW ENGINEERING SERVICES LTD.
OFFICE SUITE No.4
PHOENIX HOUSE
GOLBORNE ENTERPRISE PARK
GOLBORNE, WARRINGTON
WA3 3GP
TEL: 01942 276000
FAX: 01942 276111
E-MAIL: info@fbweng.co.uk

CURRENT ISSUE INFORMATION
A: PLANNING APPLICATION

DATE	DRWN	CHKD	REVD	ISSUE	
24/04/08	LG	RR	NH	A	FIRST ISSUE

United Utilities

UNITED UTILITIES WATER PLC
PRINCESS PARKWAY UIDs(2)(APPEAL) AES Q IMPS(YR9)
MAN0385
PRINCESS PARKWAY, MANCHESTER
PLANNING APPLICATION (SHEET 2 OF 2)

THIS DRAWING IS ISSUED BY MWH PROGRAMME MANAGEMENT LIMITED ON BEHALF OF UNITED UTILITIES PLC SUBJECT TO THE CONDITIONS THAT IT IS NOT COPIED EITHER IN WHOLE OR IN PART OR DISCLOSED TO THIRD PARTIES UNLESS PRIOR WRITTEN AUTHORISATION IS GIVEN BY UNITED UTILITIES PLC
PREVIOUS VERSIONS OF THIS DRAWING SHOULD BE STAMPED SUPERSEDED OR DESTROYED
DO NOT SCALE THIS DRAWING – IF IN DOUBT ASK

MWH

SCALE	MASTER SIZE
AS SHOWN	A1
DRAWING NO. MAN0385/90018043/00/97/L2008	ISSUE A