This drawing is copyright & the property of EC Harris & must not be copied in whole or in part without their written permission. Copyright is reserved.
This drawing must not be scaled. The Contractor is to report all dimensional discrepancies & errors to the Contract Administrator prior to construction commencing. It is essential that this drawing is read in conjunction with all specifications/schedule of works & that all works are included for.

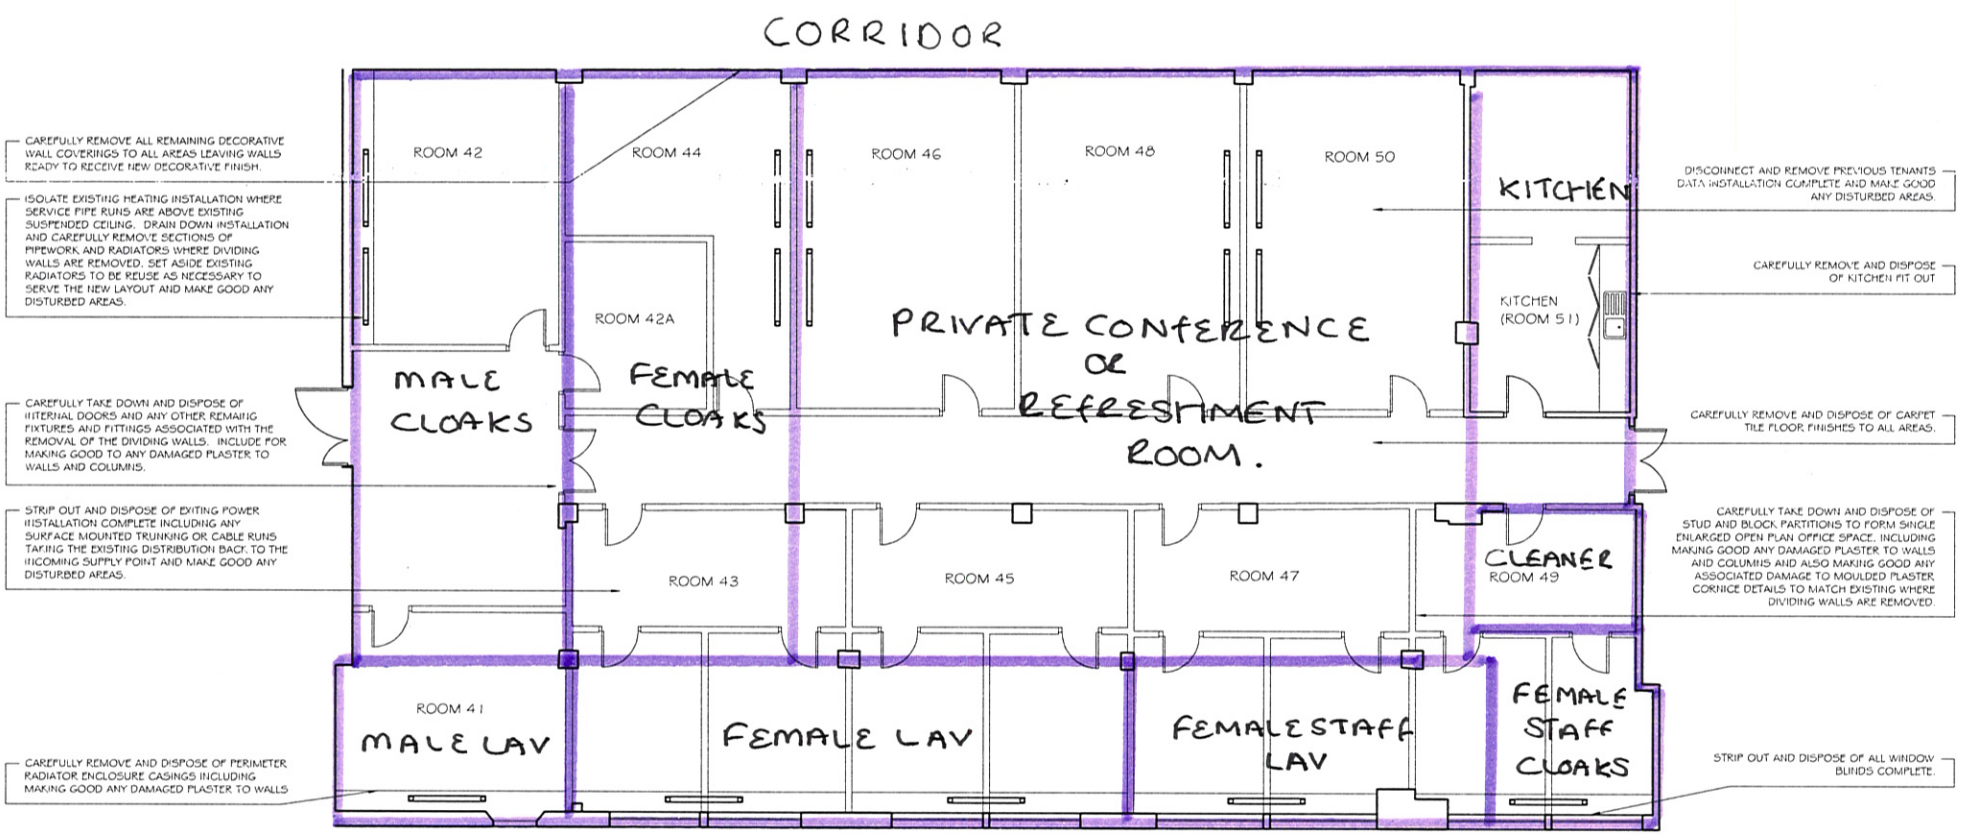

1949 Room Layout

Revisions	Comments	Dates
Client: PRUDENTIAL PROPERTY INVESTMENT MANAGERS LIMITED		Date 02/07
		Drawn OLH
Project title: EXCHANGE FLOOR, ROYAL EXCHANGE MANCHESTER		Approved
		Scale 1:100@A3
Drawing title: EXISTING FLOOR PLAN		Job No. 4869.34
		Dwg. No. 001

EC HARRIS LLP
1 Park Lane, Leeds, LS3 1EP
Tel: 0113 243 0624 Fax: 0113 243 2431
information@echarris.com
www.echarris.com
Delivering better value results for clients